COUNTY AND HIGHWAY	ROUTE AND SECTION	CLASS AND AGREEMENT STATE	CLASS AND AGREEMENT FEDERAL	B. P. R REGION DIVISION	SHEET NUMBER	TOTAL SHEETS
21. 6	710. 0		11. 3	4 WIS	4 3	
CONST. PROJECT						

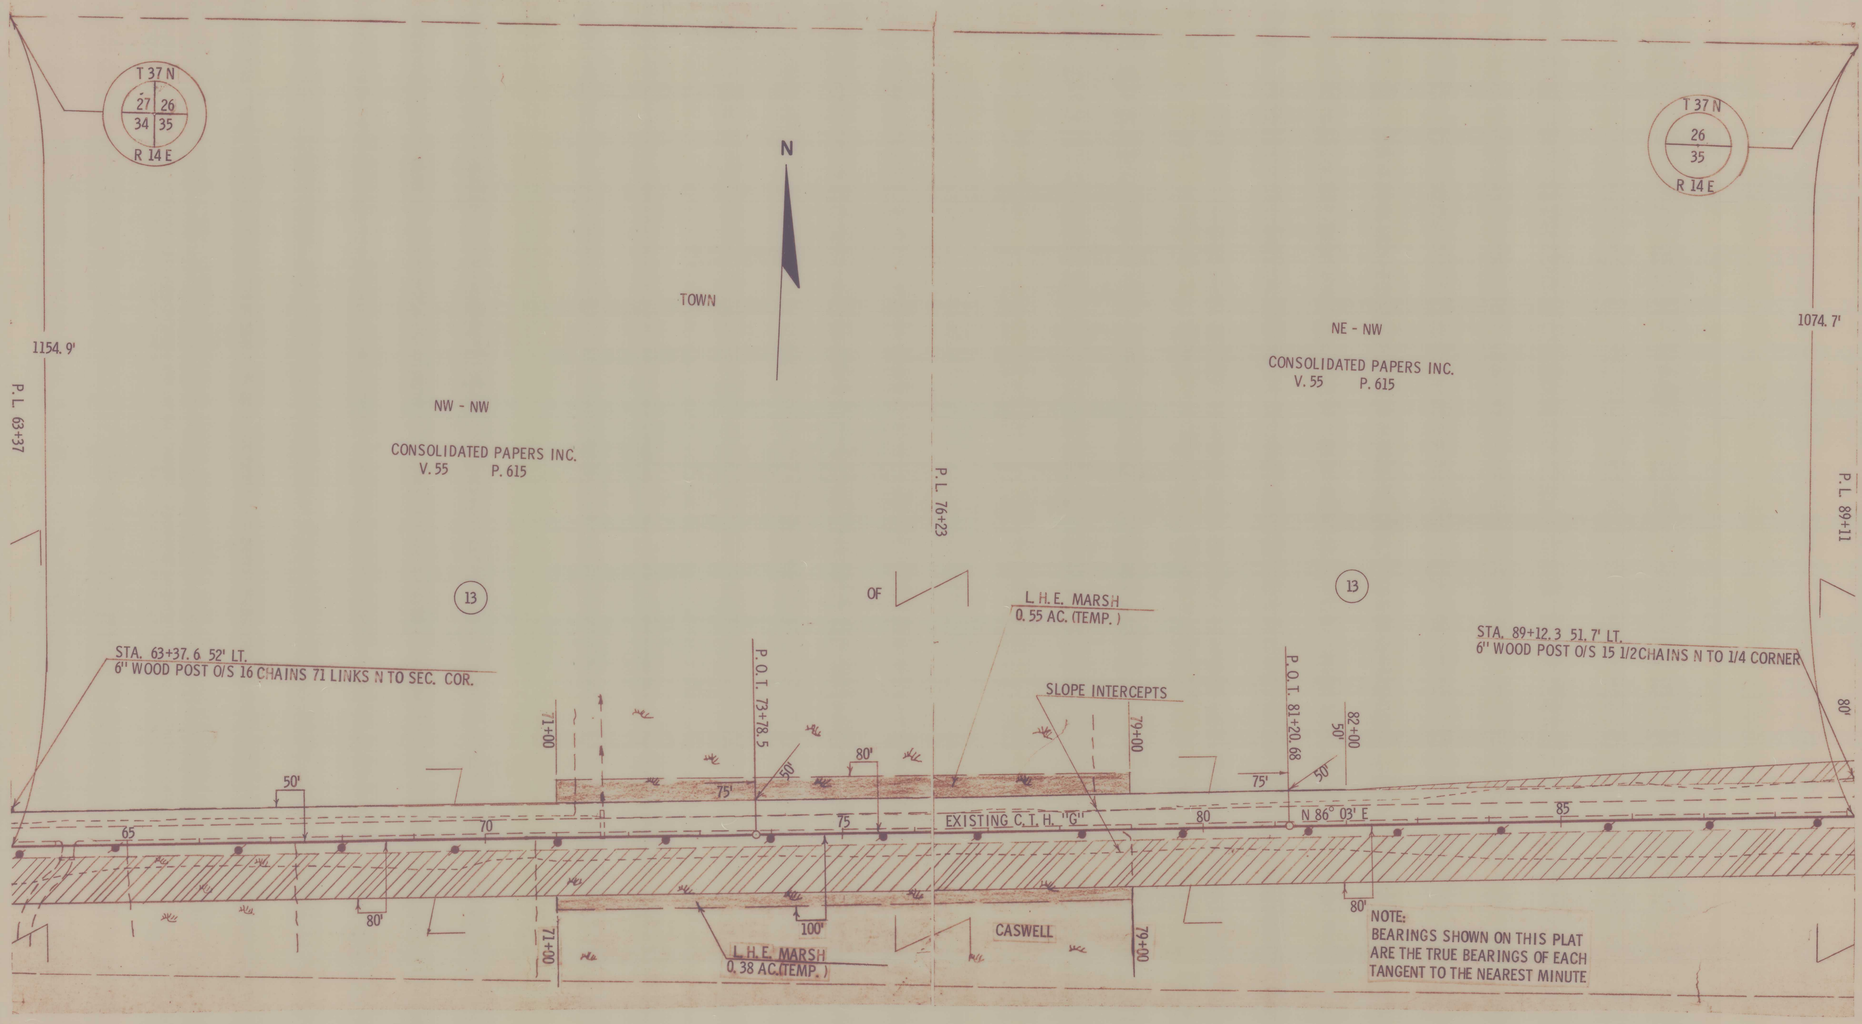

REVISION DATE	
6/8/66	
7/11/66	N.C.

STATE HIGHWAY COMMISSION OF WISCONSIN

PLAT OF RIGHT OF WAY REQUIRED

PROJECT S 0710(3)

SCALE 0 100 200 FEET

LENGTH MILES DATED

RIGHT OF WAY STA. ~~63+37 - STA. 89+11~~