RECORD # 10715

LANGLADE COUNTY SURVEYORS OFFICE

DATE FILED 2/16/06 BY: D. Rusch

PLAT OF SURVEY

THE NORTHWEST 1/4 OF THE SOUTHEAST 1/4 AND NORTHEAST 1/4 OF THE SOUTHEAST 1/4 SECTION 9, T. 31 N., R. 12 E., TOWN OF POLAR, LANGLADE COUNTY, WISCONSIN

LOT 2 CSM 350076 VOL. 10 PG. 25

SCALE 1 INCH = 300 FEET

300 0 300

BEARINGS REFERENCED TO THE LANGLADE COUNTY COORDINATE SYSTEM GRID

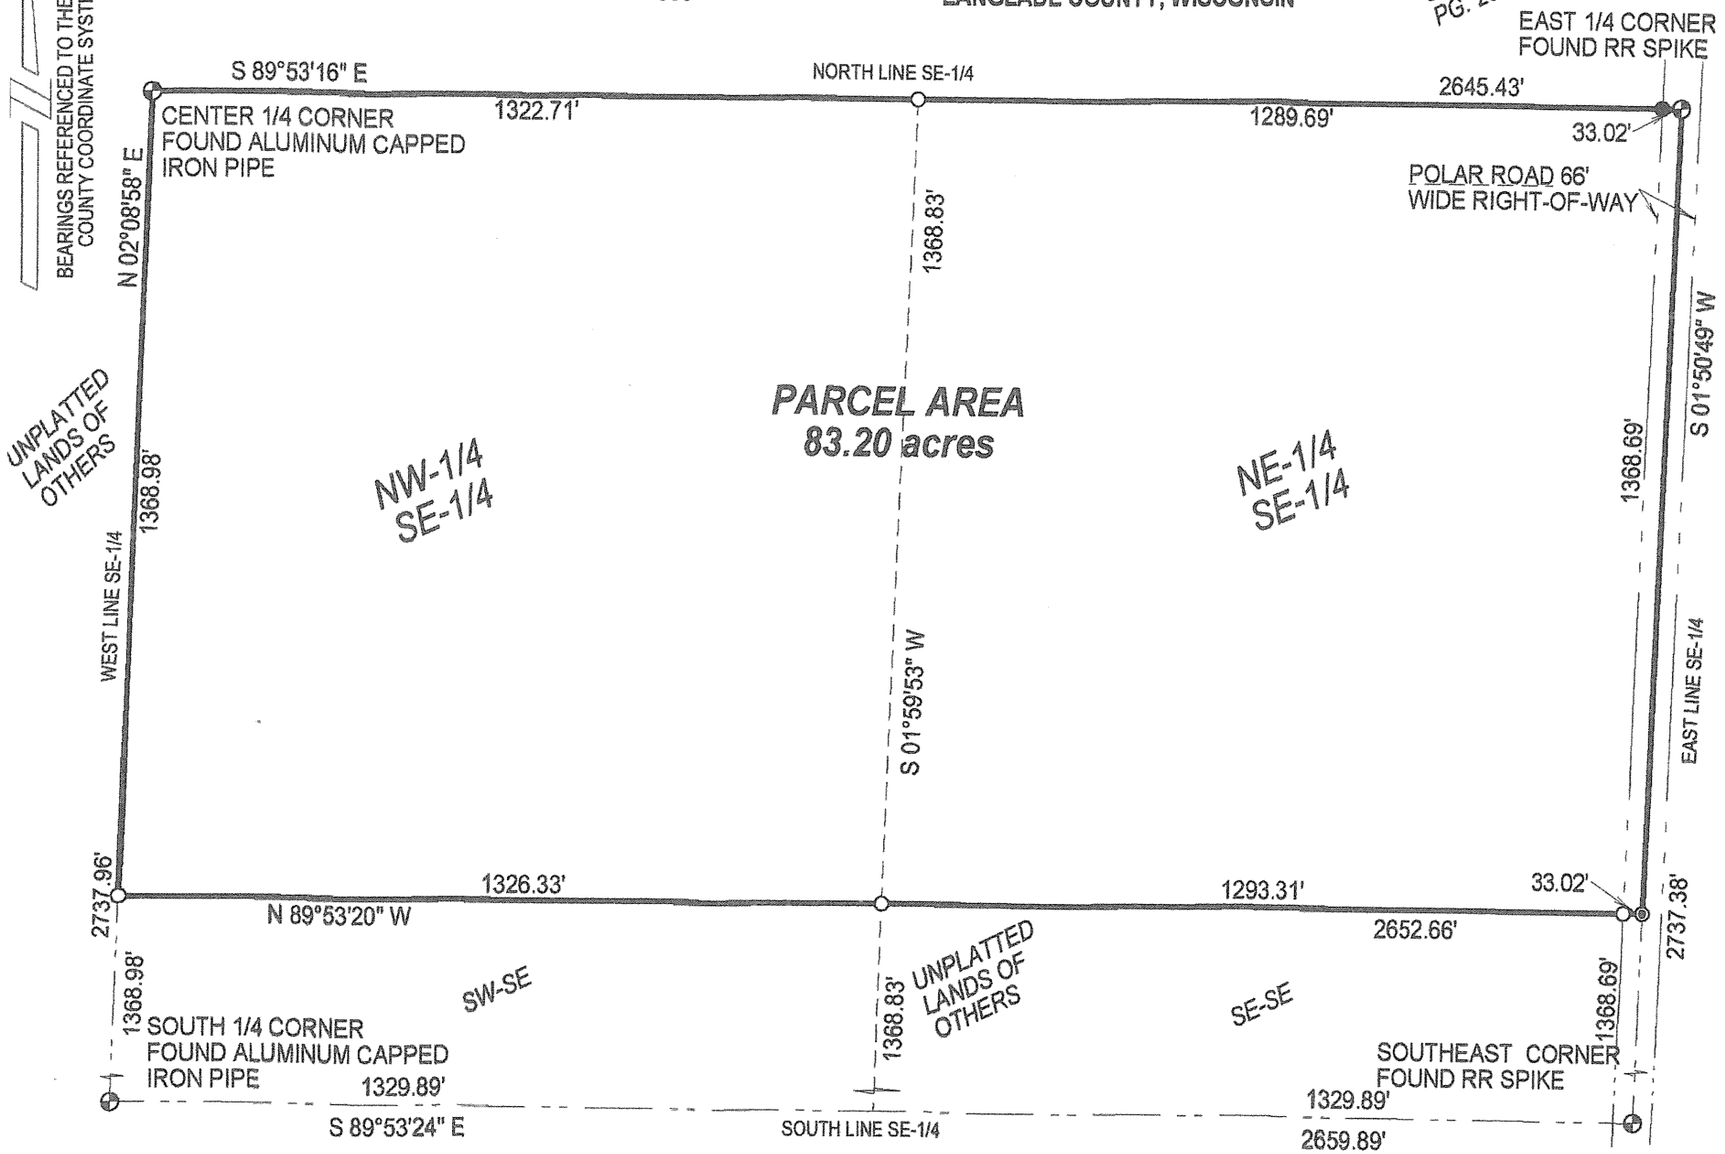

LEGEND

- ● FOUND IRON PIPE
- ◉ SET PK NAIL
- ○ SET 1.315" X 24" IRON PIPE WEIGHING 1.68 LBS L/F

I, TIMOTHY J. RUSCH, REGISTERED LAND SURVEYOR, DO HEREBY CERTIFY:

THAT I HAVE SURVEYED AND MAPPED BY THE ORDER OF KEN AND CAROL POWELL, OWNERS, A PARCEL BEING THE NORTHWEST 1/4 OF THE SOUTHEAST 1/4 AND THE NORTHEAST 1/4 OF THE SOUTHEAST 1/4, OF SECTION 9, T. 31 N., R. 12 E.

THAT THIS SURVEY WAS FOR THE PURPOSE OF LOCATING PROPERTY BOUNDARIES ONLY. OTHER GEOGRAPHICAL FEATURES WERE NOT MAPPED.

THAT THIS MAP IS A TRUE AND CORRECT REPRESENTATION OF THE BOUNDARIES SURVEYED TO THE BEST OF MY KNOWLEDGE AND BELIEF.

WISCONSIN
TIMOTHY J. RUSCH
S-2671
ANTIGO, WI
11-18-2005
LAND SURVEYOR

SURVEYED BY:
RUSCH ENGINEERING & SURVEYING LLC
400 RUSCH ROAD
ANTIGO, WISCONSIN 54409
715-623-5044
PROJECT NO. 05-4489

DRAFTED BY: PAUL MATTMILLER