
NOTE: ANY LANDS BELOW THE ORDINARY HIGH WATER MARK OF A LAKE OR A NAVIGABLE STREAM IS SUBJECT TO THE PUBLIC TRUST IN NAVIGABLE WATERS THAT IS ESTABLISHED UNDER ARTICLE IX, SECTION 1, OF THE STATE CONSTITUTION.

PLAT OF SURVEY

LOTS 14 & 15 OF PERCH LAKE PLAT, LOCATED IN THE NE1/4 SW1/4 & NW1/4 SE1/4 OF SECTION 36, TOWNSHIP 34 NORTH, RANGE 11 EAST, TOWN OF ELCHO, LANGLADE COUNTY, WISCONSIN

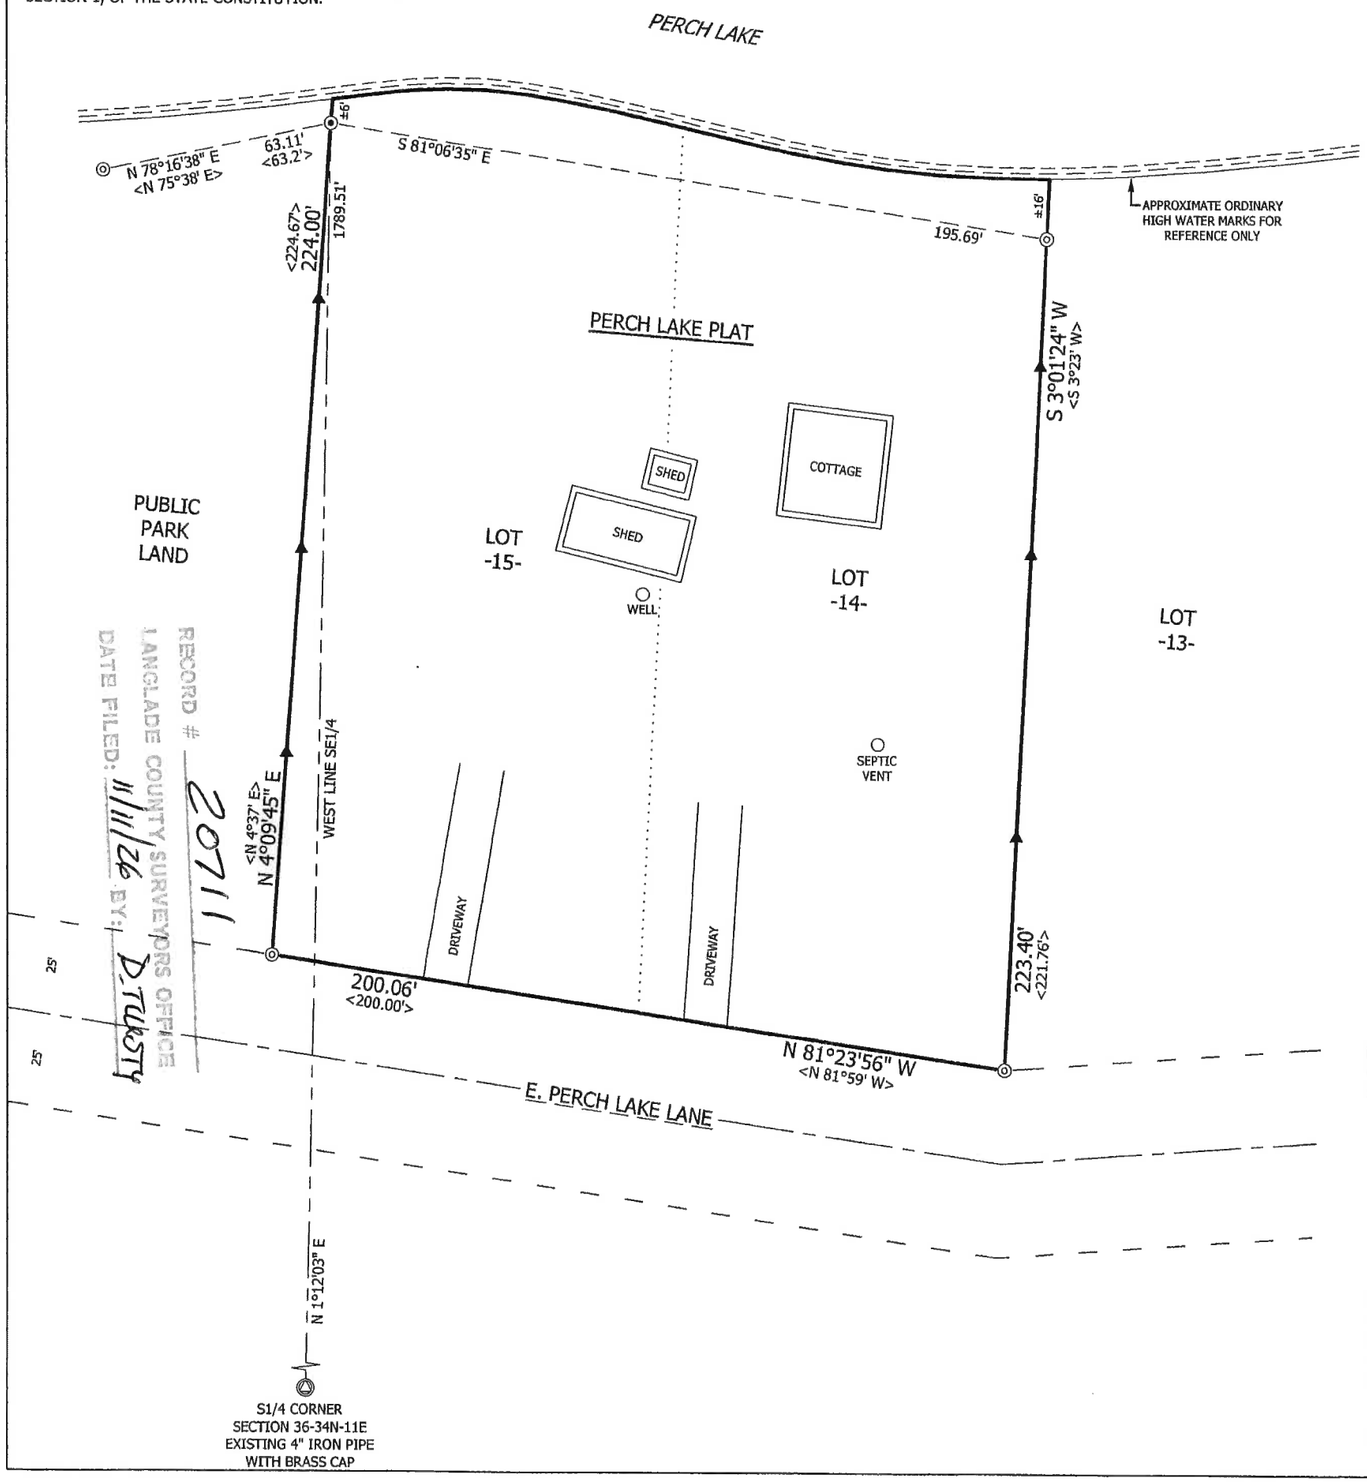

RECORD # 20111
LANGLADE COUNTY SURVEYORS OFFICE
DATE FILED: 11/11/26 BY: D. Twisty

N

WISCONSIN
JASON J. PFLIEGER S-3148-8 WAUSAU, WI
LAND SURVEYOR

NORTHCENTRAL LAND SURVEYING, LLC
163957 OWL RIDGE ROAD, WAUSAU, WISCONSIN 54403
WEBSITE: www.NorthCentralLandSurveying.com
PHONE: 715-297-8343
EMAIL: JasonPflieger@gmail.com

DRAFTED & DRAWN BY: JASON J. PFLIEGER
OWNER OF PROPERTY: JEFFREY REEVES
SURVEY PREPARED FOR: JEFFREY REEVES
DATE OF FIELDWORK: 11/9/2026
FILE NUMBER: 2026114 REEVES

LEGEND

- ◎ = SECTION CORNER AS NOTED
- ◎ = 1.25" OD IRON PIPE FOUND
- ⊙ = 4" OD IRON PIPE BRASS CAP FND
- ▲ = WOOD LATH SET ON LOT LINE
- < > = PREVIOUSLY RECORDED AS

0 40 80

SCALE 1" = 40'

BEARING REFERENCE

BEARINGS REFERENCED TO THE WEST LINE OF THE SE1/4 BEARING N 1°12'03" E PER WCCS (LANGLADE COUNTY) NAD83 (2011)

DESCRIPTION

LOT 14 AND 15 OF PERCH LAKE PLAT, LOCATED IN THE NORTHEAST QUARTER OF THE SOUTHWEST QUARTER AND NORTHWEST QUARTER OF THE SOUTHEAST QUARTER OF SECTION 36, TOWNSHIP 34 NORTH, RANGE 11 EAST, TOWN OF ELCHO, LANGLADE COUNTY, WISCONSIN. SUBJECT TO ALL EASEMENTS, RESTRICTIONS, RESERVATIONS AND RIGHTS OF WAY OF RECORD AND USE.

SURVEYORS CERTIFICATE

I, JASON J. PFLIEGER, PROFESSIONAL LAND SURVEYOR S-3148-8, DO HEREBY CERTIFY TO THE BEST OF MY KNOWLEDGE AND BELIEF, THAT AT THE DIRECTION OF JEFFREY REEVES, OWNER OF SAID LANDS, I HAVE SURVEYED AND MAPPED THE LANDS DESCRIBED HEREON. I FURTHER CERTIFY THAT SAID SURVEY AND MAP THEREOF ARE A CORRECT AND ACCURATE REPRESENTATION OF THE EXTERIOR BOUNDARIES OF SAID LAND AND THAT I HAVE FULLY COMPLIED WITH THE PROVISIONS OF WISCONSIN ADMINISTRATIVE CODE A-E7 IN SURVEYING AND MAPPING SAID LANDS.

DATED THIS 9TH DAY OF NOVEMBER, 2026

JASON J. PFLIEGER P.L.S. 3148-8