



ALTA/ACSM SURVEY OF THE LANGLADE MEMORIAL HOSPITAL

OF PART OF LOT 111 AND LOT 116, ALL OF LOTS 112 - 115 OF THE CITY OF ANTIGO ASSESSOR'S PLAT, ALL OF LOTS 1-15 OF BLOCK 1, ALL OF LOTS 17-20 OF BLOCK 2 OF THE EAST FIFTH AVENUE ADDITION, AND PART OF THE NORTH 1/2 OF VACATED SIXTH AVENUE, LOCATED IN THE SOUTHEAST 1/4 OF THE NORTHEAST 1/4 AND THE NORTHEAST 1/4 OF THE SOUTHEAST 1/4 OF SECTION 29, TOWNSHIP 31 NORTH, RANGE 11 EAST CITY OF ANTIGO, LANGLADE COUNTY WISCONSIN

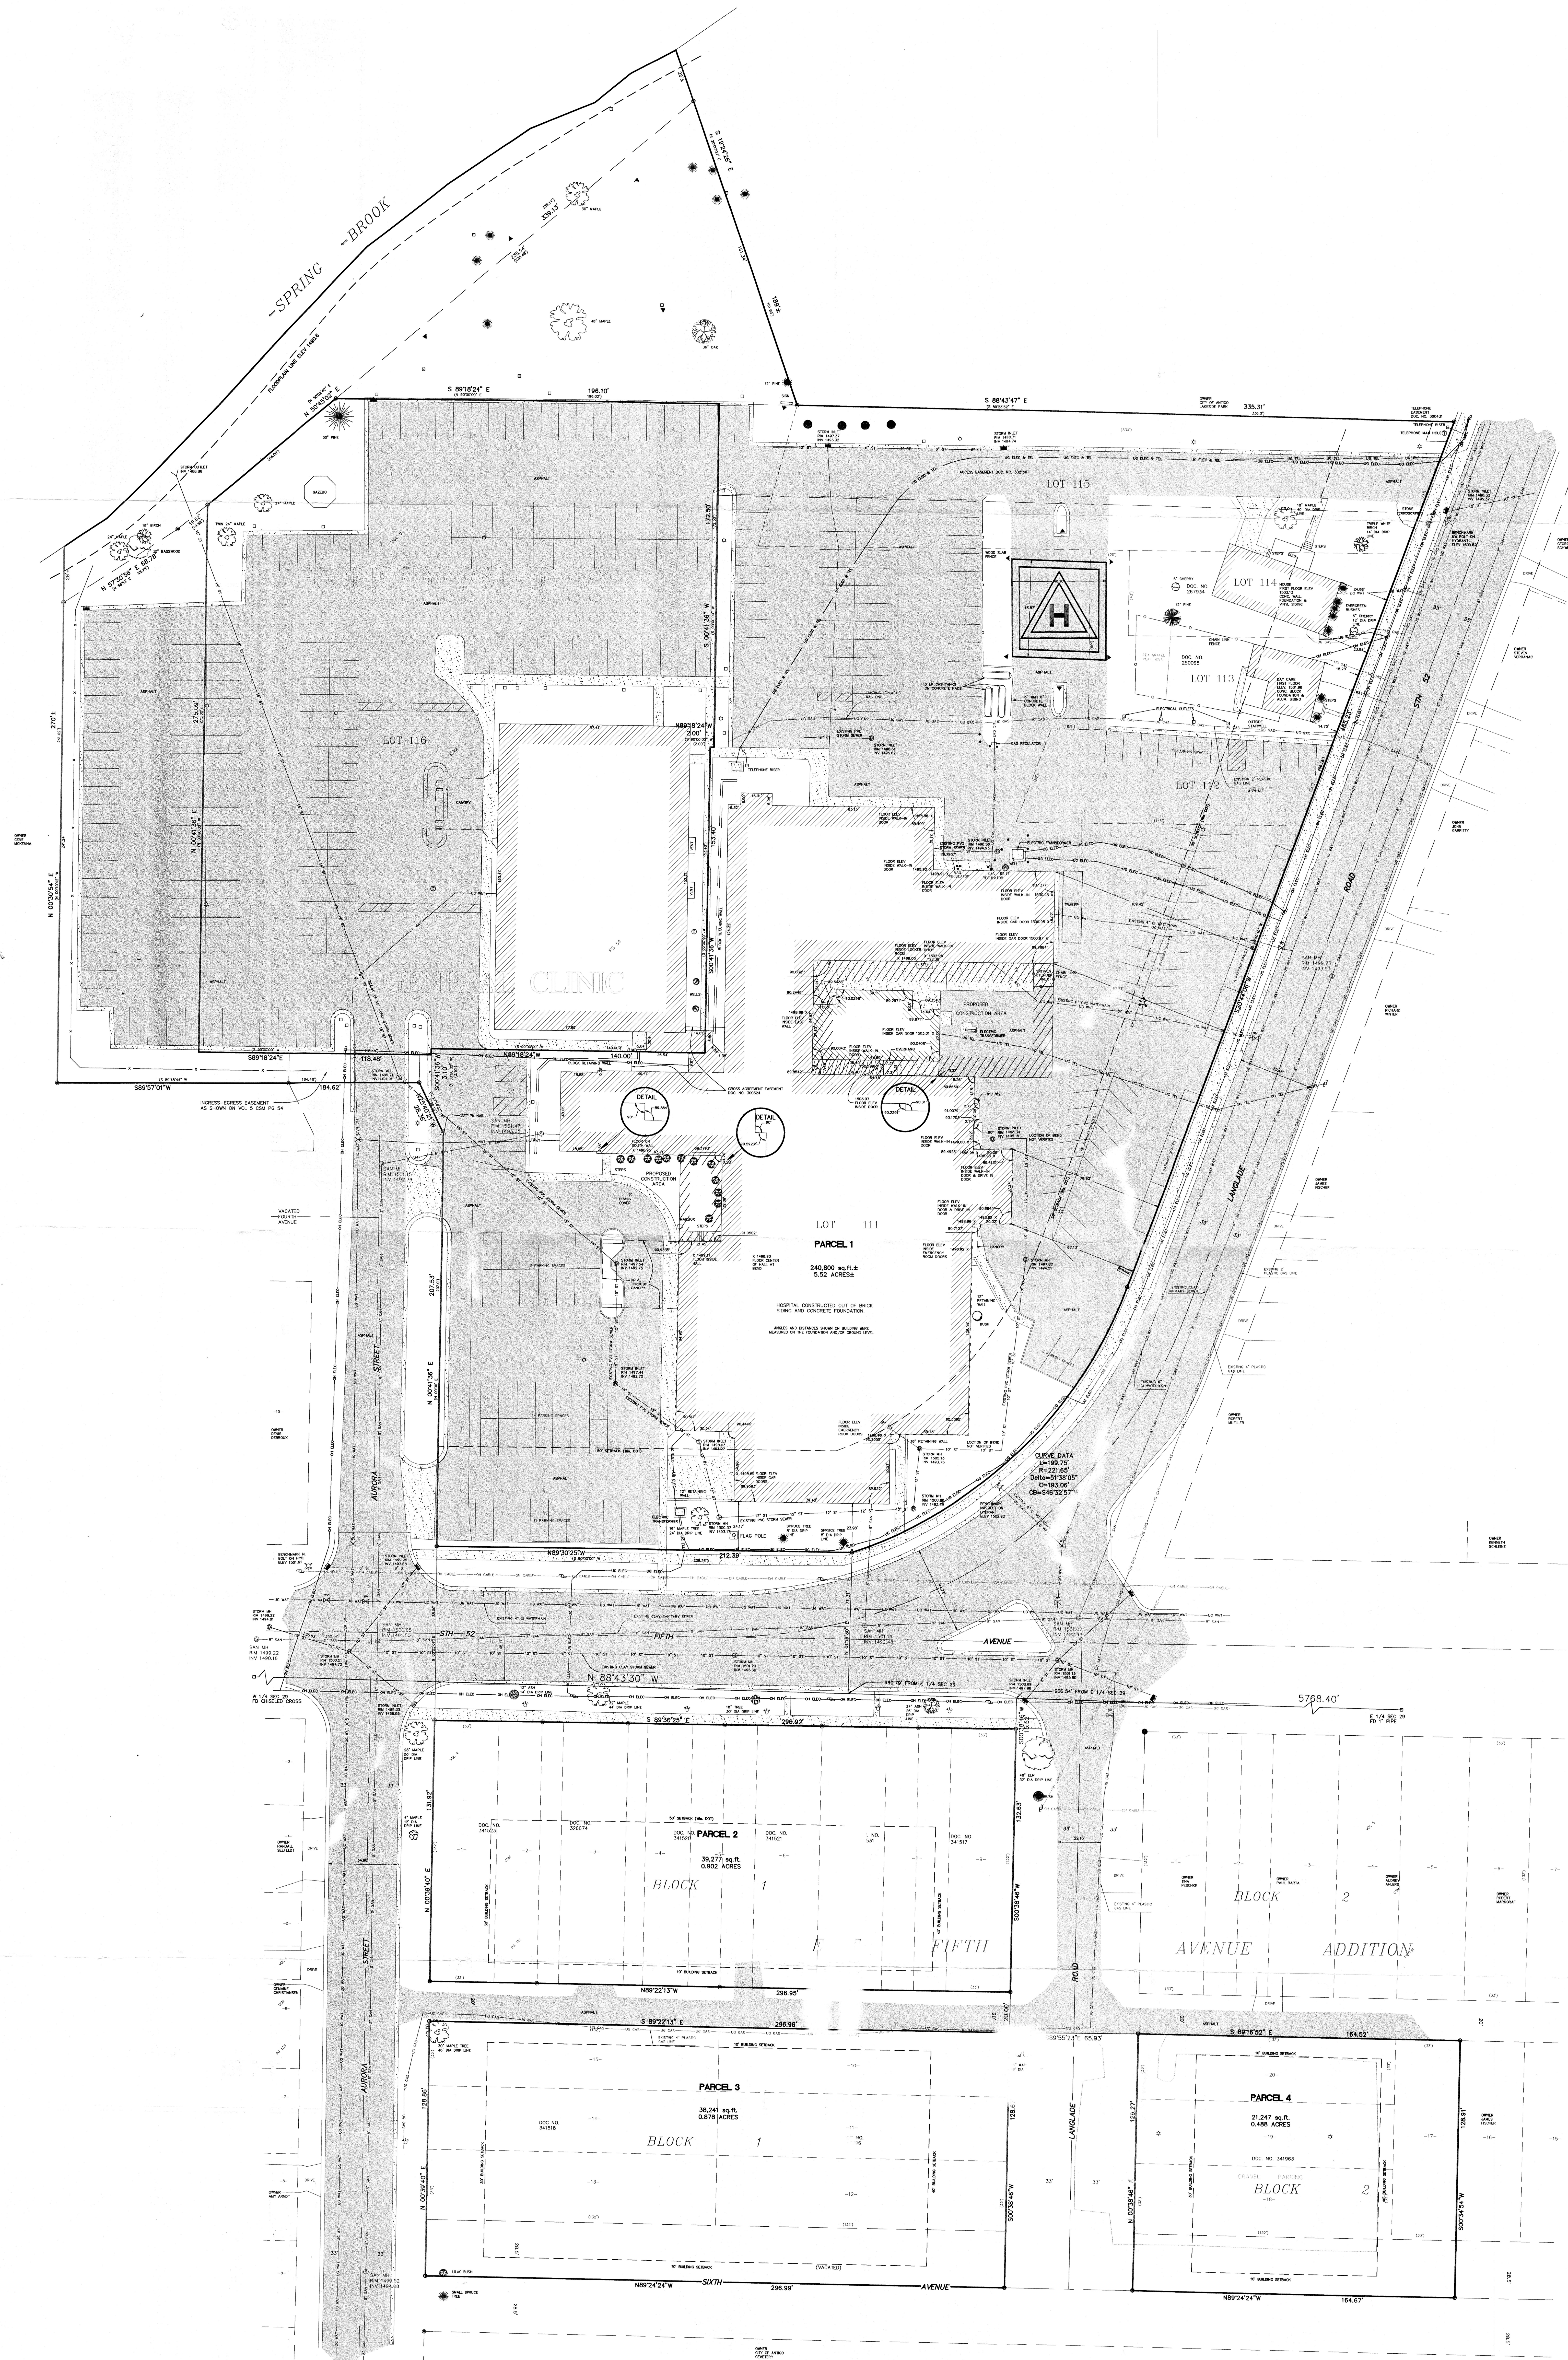


LEGEND

- ELECTRICAL OUTLET
- SIGN
- x 0.00 SPOT ELEVATION
- ON OVERHEAD
- UG UNDER GROUND
- 4" CONCRETE POST
- ▶ GROUND LIGHTS
- LIGHT POLE
- POWER POLE
- STORM INLET
- STORM SEWER MANHOLE
- FIRE HYDRANT
- WATERMAN VALVE
- WATER SHUT OFF VALVE
- SANITARY MANHOLE
- 1" I. PIPE FOUND
- 1" x 24" (IRON PIPE) WELDING
- 1.4 LB. JUNCTION FOOT SET
- RECORD DATA

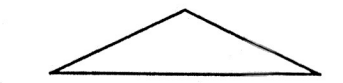

GRAPHIC SCALE

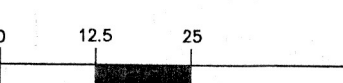

BEARING REFERENCED TO THE SOUTH LINE OF THE NE 1/4 OF SEC 29 ASSUMED TO BEAR N 88°45'30" W

UTILITIES CONTACTS

CITY OF ANTIGO
700 EDITION ST
ANTIGO, WI 54409
(715) 962-3633
TERRY MURPHY
PUBLIC WORKS DIRECTOR
(715) 962-3633 EXT 130
BOB PERKINS
STREET COMMISSIONER
(715) 962-4754
VERN REBER
WATER DEPT.
(715) 962-3316
DAN DESJARDIS
SANITARY DEPT.
(715) 962-2787


ROD MADISON
CITY GAS
733 5th AVE
ANTIGO, WI 54409
(715) 962-4201
MARCUS CABLE
853 MONTGOMERY ST
VERNON, WI
(715) 945-4222
SUE BAHAR
WIS. PUBLIC SERVICE
140 5TH ST
ANTIGO, WI 54409
(715) 962-3012

BOB WHART
WIS. DEPT. OF TRANSPORTATION
500 HANSON LAKE RD
RIMMELANDER, WI 54501
(715) 365-5786
MYRON MACKIEWICZ
VERNON, WI
(715) 962-4180

NOTES

- 1) CONTACT BOB WHART AT THE WIS. DEPT. OF TRANSPORTATION FOR INFORMATION RELATED TO BUILDING SETBACKS AND ACCESS TO STW 52
- 2) THE PORTION OF THIS PROPERTY THAT LIES BELOW ELEVATION 1490.0 (USGS DATUM) IS IN ZONE A2 ACCORDING TO THE FOOD INSURANCE RATE MAP R AND I-102 (DATED OCTOBER 31, 1975)
- 3) THE ALLEY BETWEEN PARCEL 2 AND PARCEL 3, AND THE PORTION OF LANGLADE ROAD BETWEEN PARCEL 3 AND PARCEL 4, IS PROPOSED TO BE VACATED BY THE CITY OF ANTIGO. FOR ADDITIONAL INFORMATION RELATED TO THE PROGRESS OF THE VACATION OR INFORMATION RELATED TO BUILDING SETBACKS, PLEASE CONTACT GERRY HEIN, BUILDING INSPECTOR, AT ANTIGO CITY HALL, 623-3633 EXT 134.

SURVEY PROVIDED BY:
PLOVER RIVER LAND CO. P4265 PLOVER RD BIRNWOOD WI 54414 (715) 449-2229
A/C/S/M SURVEYING INC. 10100 WISCONSIN AVE. SUITE 200, BIRNWOOD, WI 54414

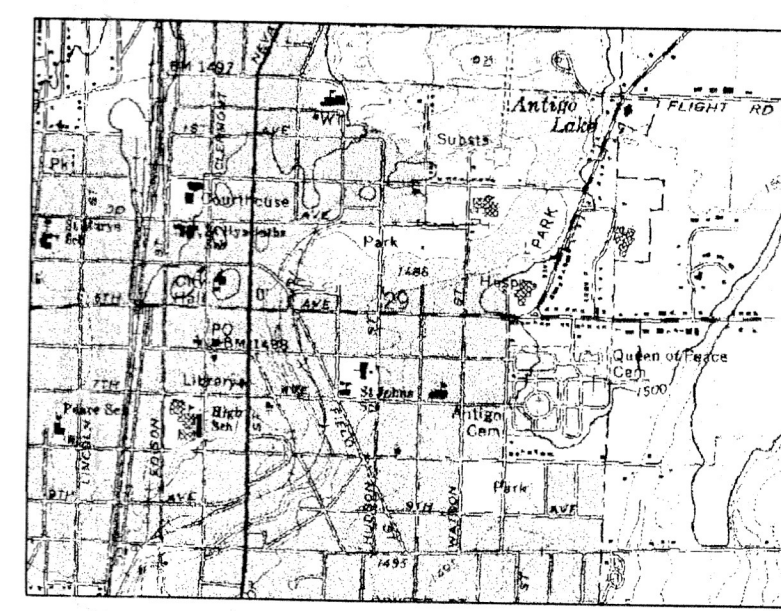

LOCATION MAP
SECTION 29
TOWNSHIP 31
CITY OF ANTIGO
SCALE 1" = 2000'

RECORD # 50006
LANGLADE COUNTY SURVEYORS OFFICE
DATE FILED: 4/9/03 BY: D. WUSTY

SHEET 1 OF

DRAFTED BY: C. BRINAMMER CHECKED BY: D. HOGGOTHAM
DATE: FEB 19 2001 JOB NO.

REVISION DATE:

PLOVER RIVER LAND CO. INC
P4265 PLOVER RD BIRNWOOD WI 54414
(715) 449-2229