RETRACEMENT SURVEY

THOSE LANDS DESCRIBED IN DOCUMENT NUMBER 212174
BEING LOT 7 OF CERTIFIED SURVEY MAP RECORDED IN VOLUME 2 of CERTIFIED SURVEYS, ON PAGE 221, AS DOCUMENT NUMBER 114617, BEING PART OF PART OF GOVERNMENT LOT 1, SECTION 15, TOWNSHIP 34 NORTH, RANGE 13 EAST, FOURTH PRINCIPAL MERIDIAN, TOWN OF NASHVILLE, FOREST COUNTY, WISCONSIN

Bearings are referenced to:
The Wisconsin Coordinate Reference System, Forest County Zone, and the CALCULATED East line of the SE 1/4 of Section 15 Measured to bear S01°26'31"W

4327 COLE ROAD
CRANDON, WI 54520
Anderson 715.784.3485
DeMuth 715.482.5237
cardinal.north@outlook.com

cardinal North llc
ENGINEERING | SURVEYING | DRONE

SURVEYOR'S CERTIFICATE

I, Jeffrey L. DeMuth, Professional Land Surveyor S-2656 of the State of Wisconsin, do hereby certify to my client, Robert J. Marquardt, Agent to the Owner, Carol J. Marquardt and under whose direction this survey was performed, that I have surveyed and mapped those lands described in document number 212174; being Lot 7 of Certified Survey Map, recorded in volume 2 of certified surveys, on page 221, as Document number 114617, being part of Government Lot 1, Section 15, Township 34 North, Range 13 East, Fourth Principal Meridian, Town of Nashville, Forest County, Wisconsin.

That said parcel contains 2.06 acres of land more or less, and is subject to easements, restrictions, reservations, claims, and rights-of-way of record, if any.

That this Map is a true and correct representation of the exterior boundaries of lands surveyed, and that I have fully complied with Chapter A-E 7 of the Wisconsin Administrative Code, to the best of my knowledge and belief.

Jeffrey L. DeMuth S-2656 — February 4, 2026 Date

WISCONSIN Jeffrey DeMuth S 2656 Arbor Vitae WI LAND SURVEYOR

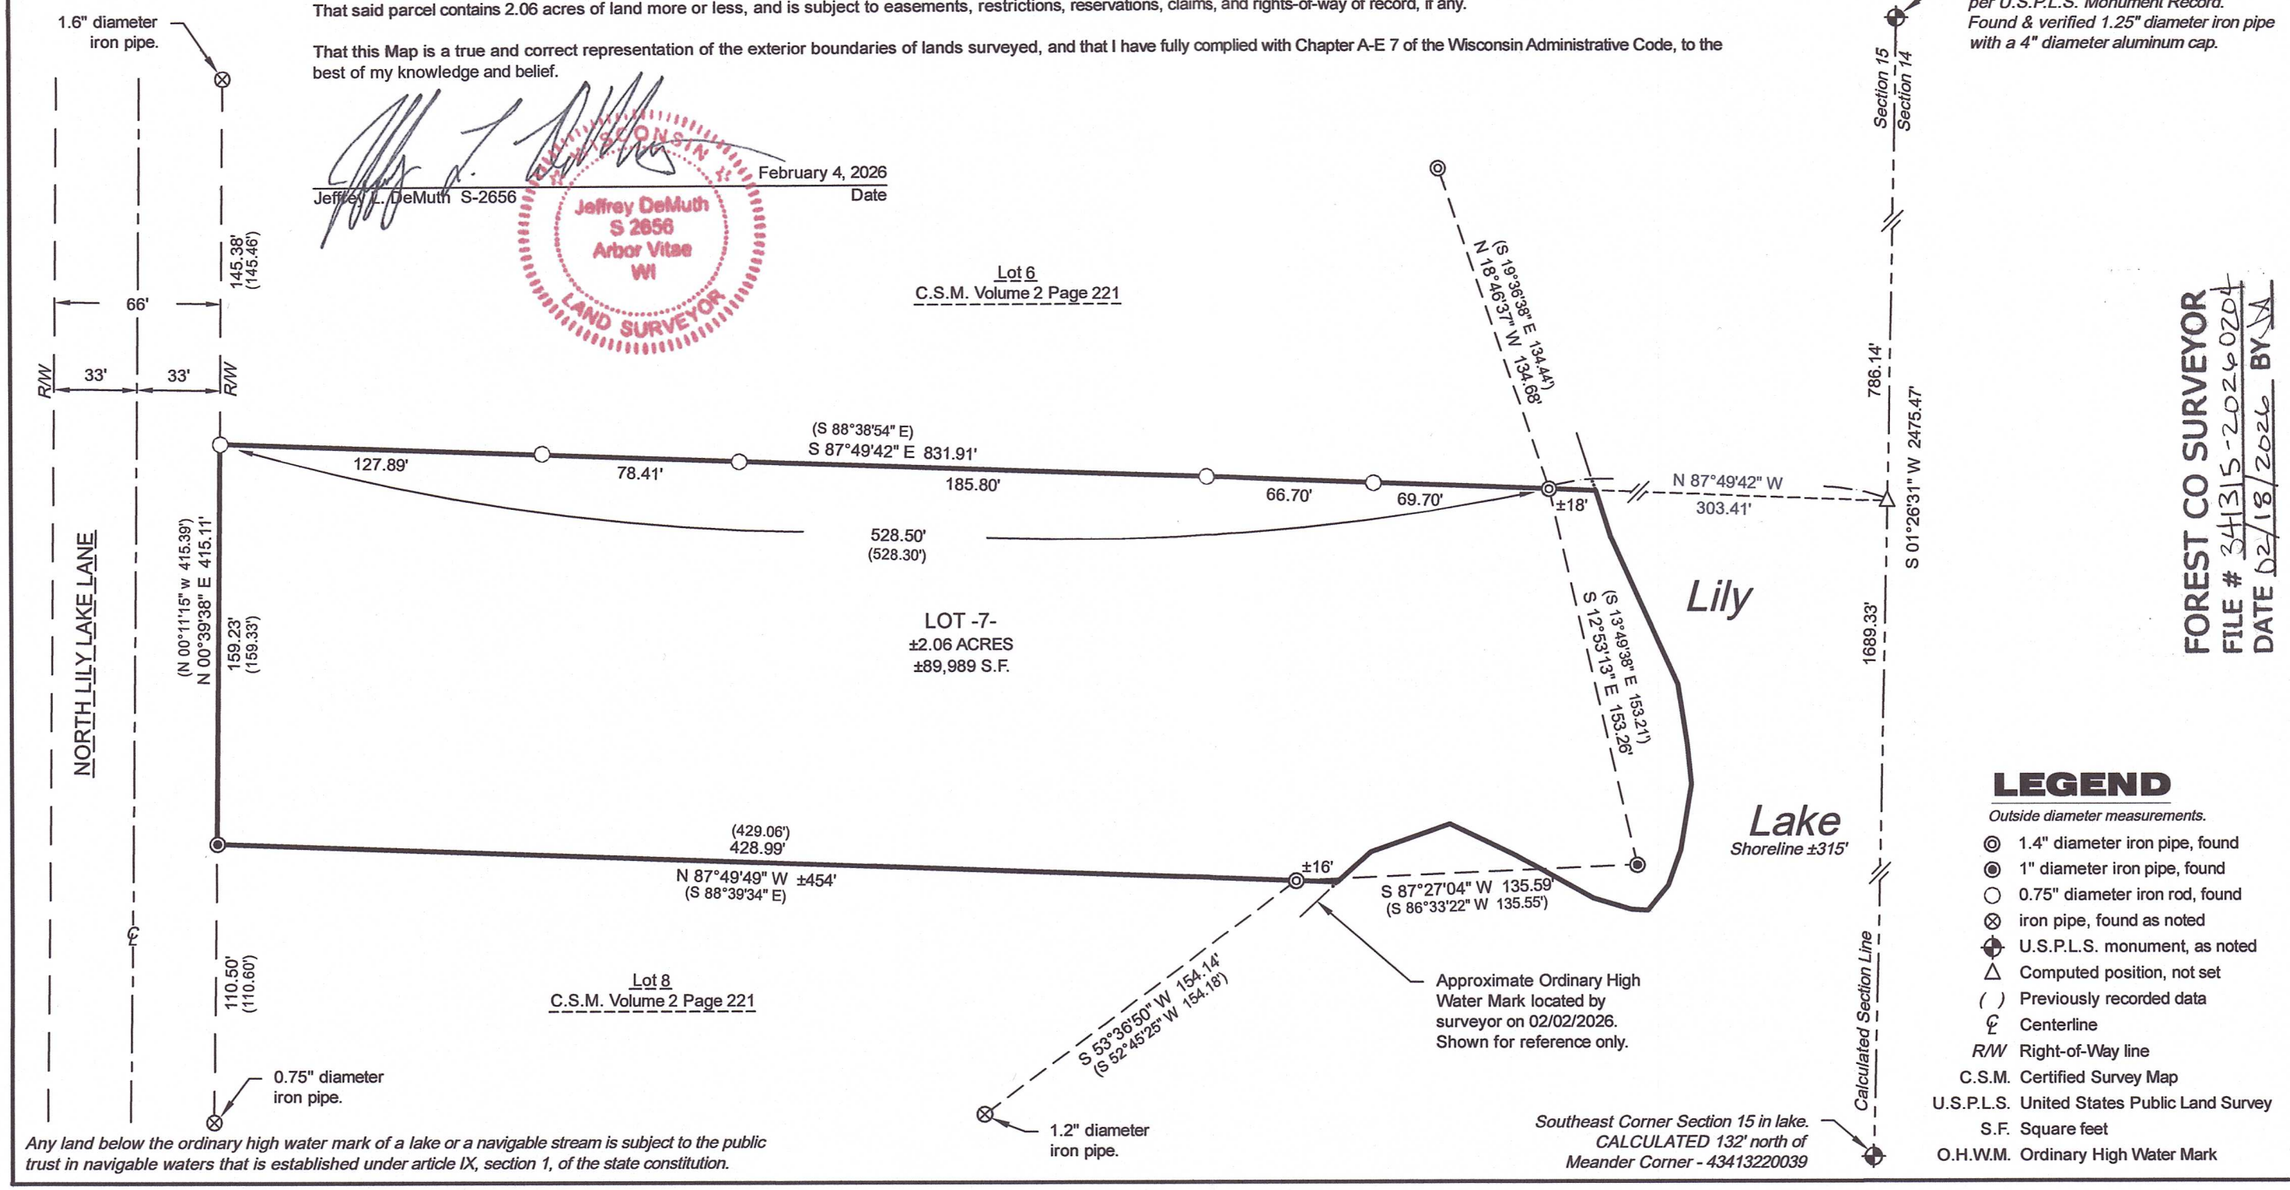

Any land below the ordinary high water mark of a lake or a navigable stream is subject to the public trust in navigable waters that is established under article IX, section 1, of the state constitution.

LEGEND

Outside diameter measurements.

- 1.4" diameter iron pipe, found
- 1" diameter iron pipe, found
- 0.75" diameter iron rod, found
- iron pipe, found as noted
- U.S.P.L.S. monument, as noted
- Computed position, not set
- ( ) Previously recorded data
- ℄ Centerline
- R/W Right-of-Way line
- C.S.M. Certified Survey Map
- U.S.P.L.S. United States Public Land Survey
- S.F. Square feet
- O.H.W.M. Ordinary High Water Mark

FOREST CO SURVEYOR
FILE # 3435-2026-0204
DATE 02/18/2026 BY

RETRACEMENT SURVEY

CLIENT:
Robert Marquardt
SITE ADDRESS:
1462 Lily Lake Lane North
Pickerel, WI 54541

Project : 2026-03-Marquardt Survey
Drawn by: Jeffrey L. DeMuth
Checked by: James E. Anderson
Fieldwork completed: February 2026
Sheet 1 of 1 Sheets