



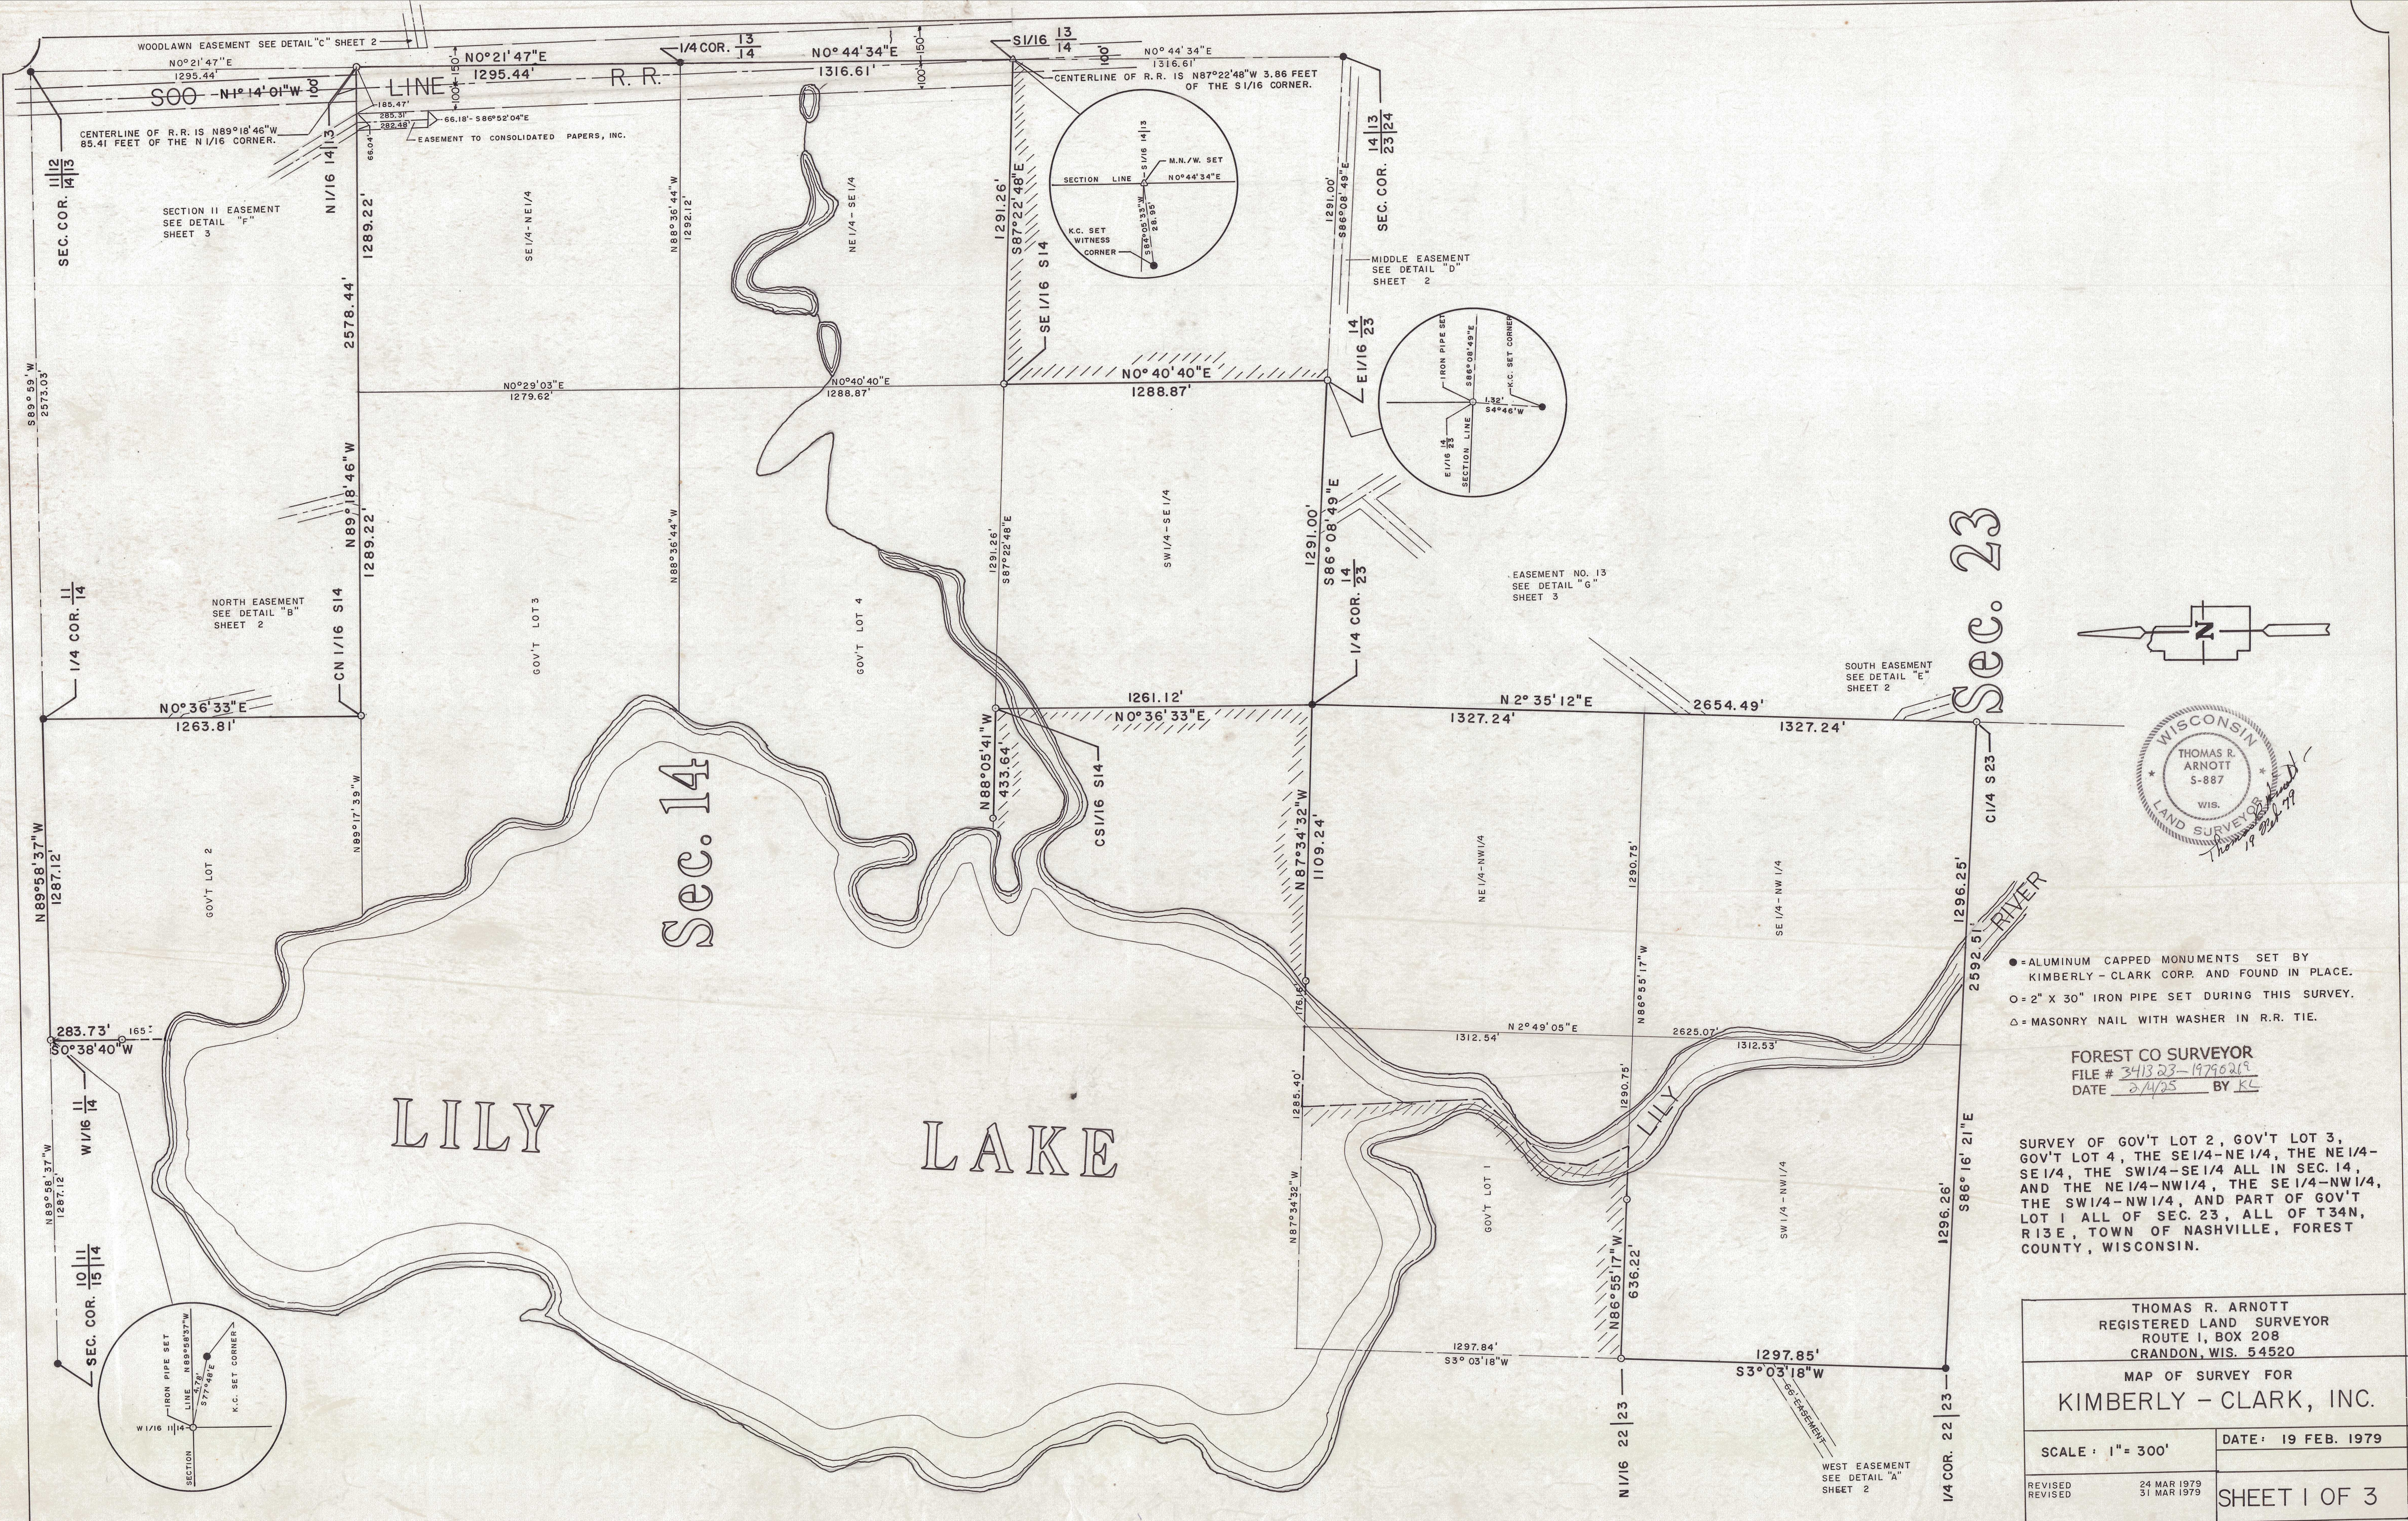

SURVEY OF GOV'T LOT 2, GOV'T LOT 3,
GOV'T LOT 4, THE SE1/4-NE1/4, THE NE1/4-
SE1/4, THE SW1/4-SE1/4 ALL IN SEC. 14,
AND THE NE1/4-NW1/4, THE SE1/4-NW1/4,
THE SW1/4-NW1/4, AND PART OF GOV'T
LOT 1 ALL OF SEC. 23, ALL OF T34N,
R13E, TOWN OF NASHVILLE, FOREST
COUNTY, WISCONSIN.

THOMAS R. ARNOTT REGISTERED LAND SURVEYOR ROUTE 1, BOX 208 CRANDON, WIS. 54520	
MAP OF SURVEY FOR KIMBERLY - CLARK, INC.	
SCALE : 1" = 300'	DATE : 19 FEB. 1979
REVISED REVISED	24 MAR 1979 31 MAR 1979
SHEET 1 OF 3	

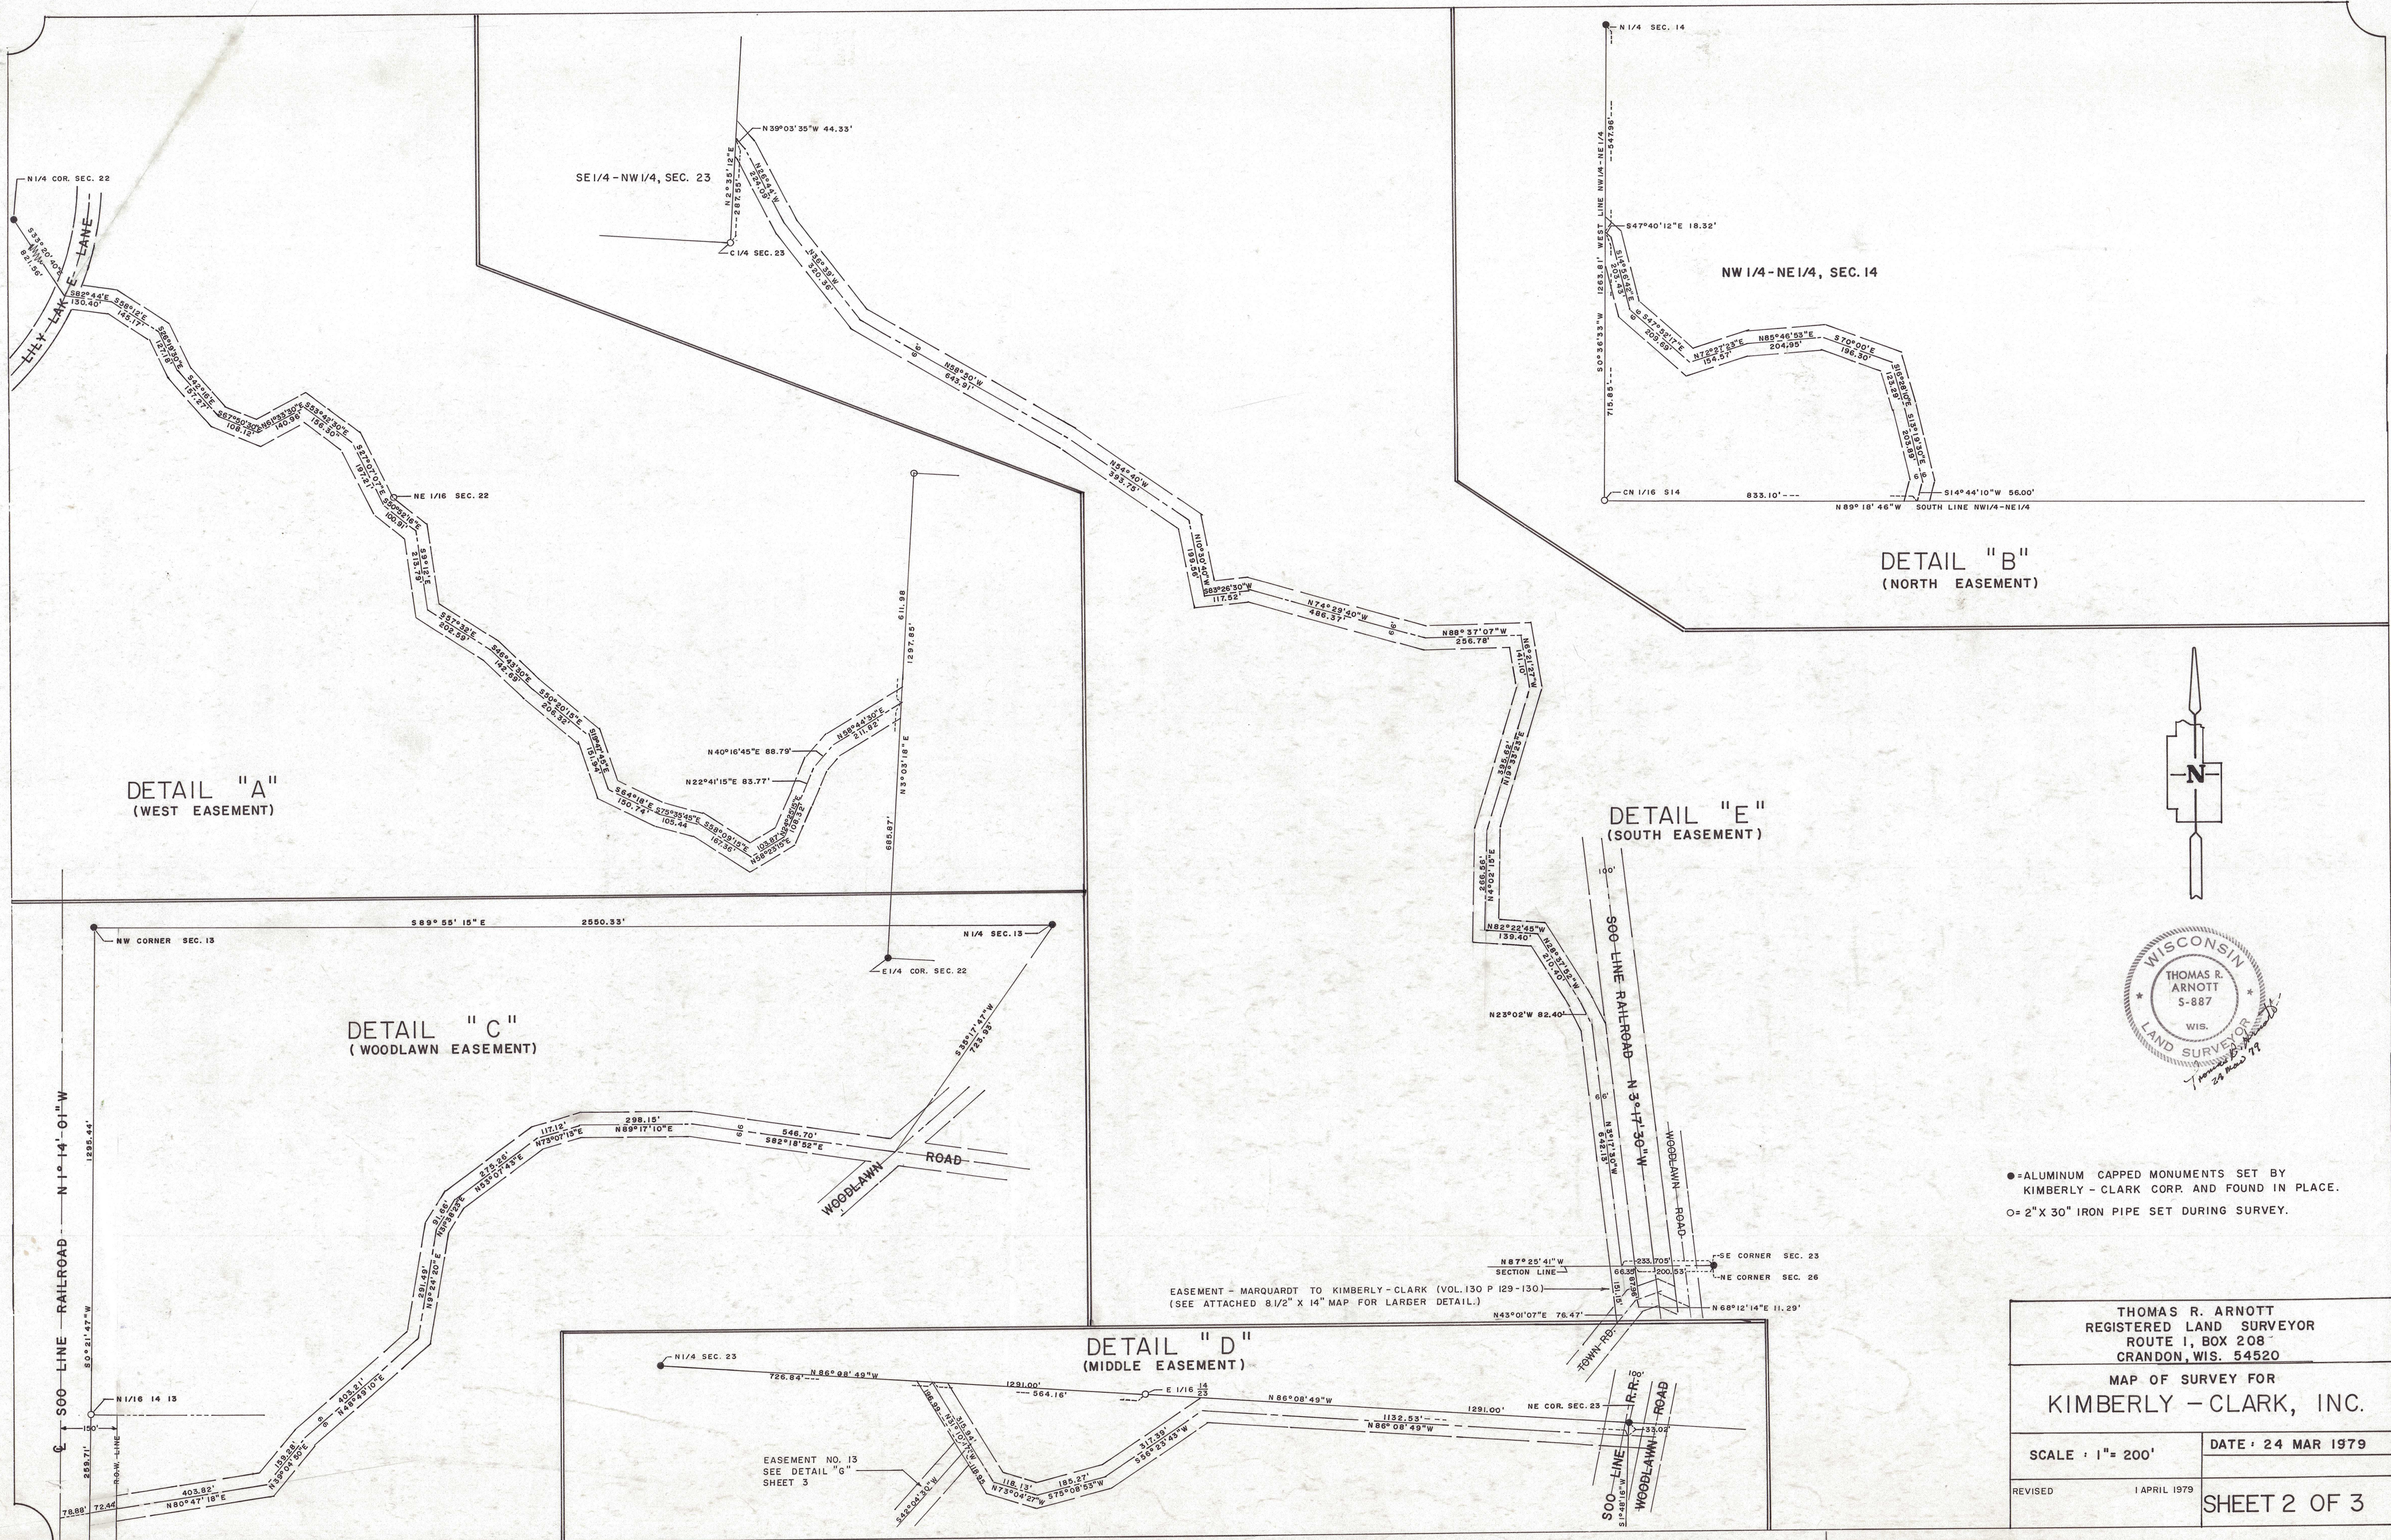


DETAIL "A"
(WEST EASEMENT)

DETAIL "B"
(NORTH EASEMENT)

DETAIL "C"
(WOODLAWN EASEMENT)

DETAIL "E"
(SOUTH EASEMENT)

DETAIL "D"
(MIDDLE EASEMENT)

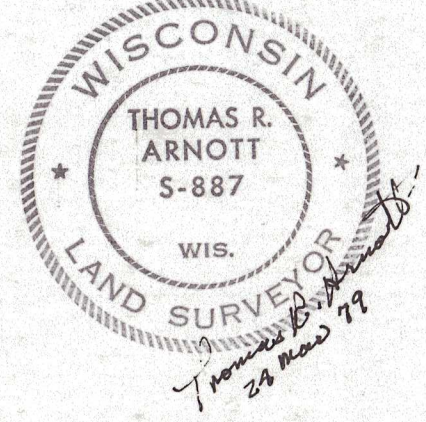

●=ALUMINUM CAPPED MONUMENTS SET BY
KIMBERLY - CLARK CORP. AND FOUND IN PLACE.
○= 2"X 30" IRON PIPE SET DURING SURVEY.

THOMAS R. ARNOTT REGISTERED LAND SURVEYOR ROUTE 1, BOX 208 CRANDON, WIS. 54520	
MAP OF SURVEY FOR KIMBERLY - CLARK, INC.	
SCALE : 1"= 200'	DATE : 24 MAR 1979
REVISED : 1 APRIL 1979	SHEET 2 OF 3

