
SURVEY MAP

PART OF OUTLOT D IN THE SOUTH EAST ¼ OF THE SOUTH EAST QUARTER OF THE RECORDED PLAT OF WABENO IN SECTION 7, TOWNSHIP 34 NORTH, RANGE 15 EAST, TOWN OF WABENO, FOREST COUNTY, WISCONSIN.

Owner - Wabeno School District

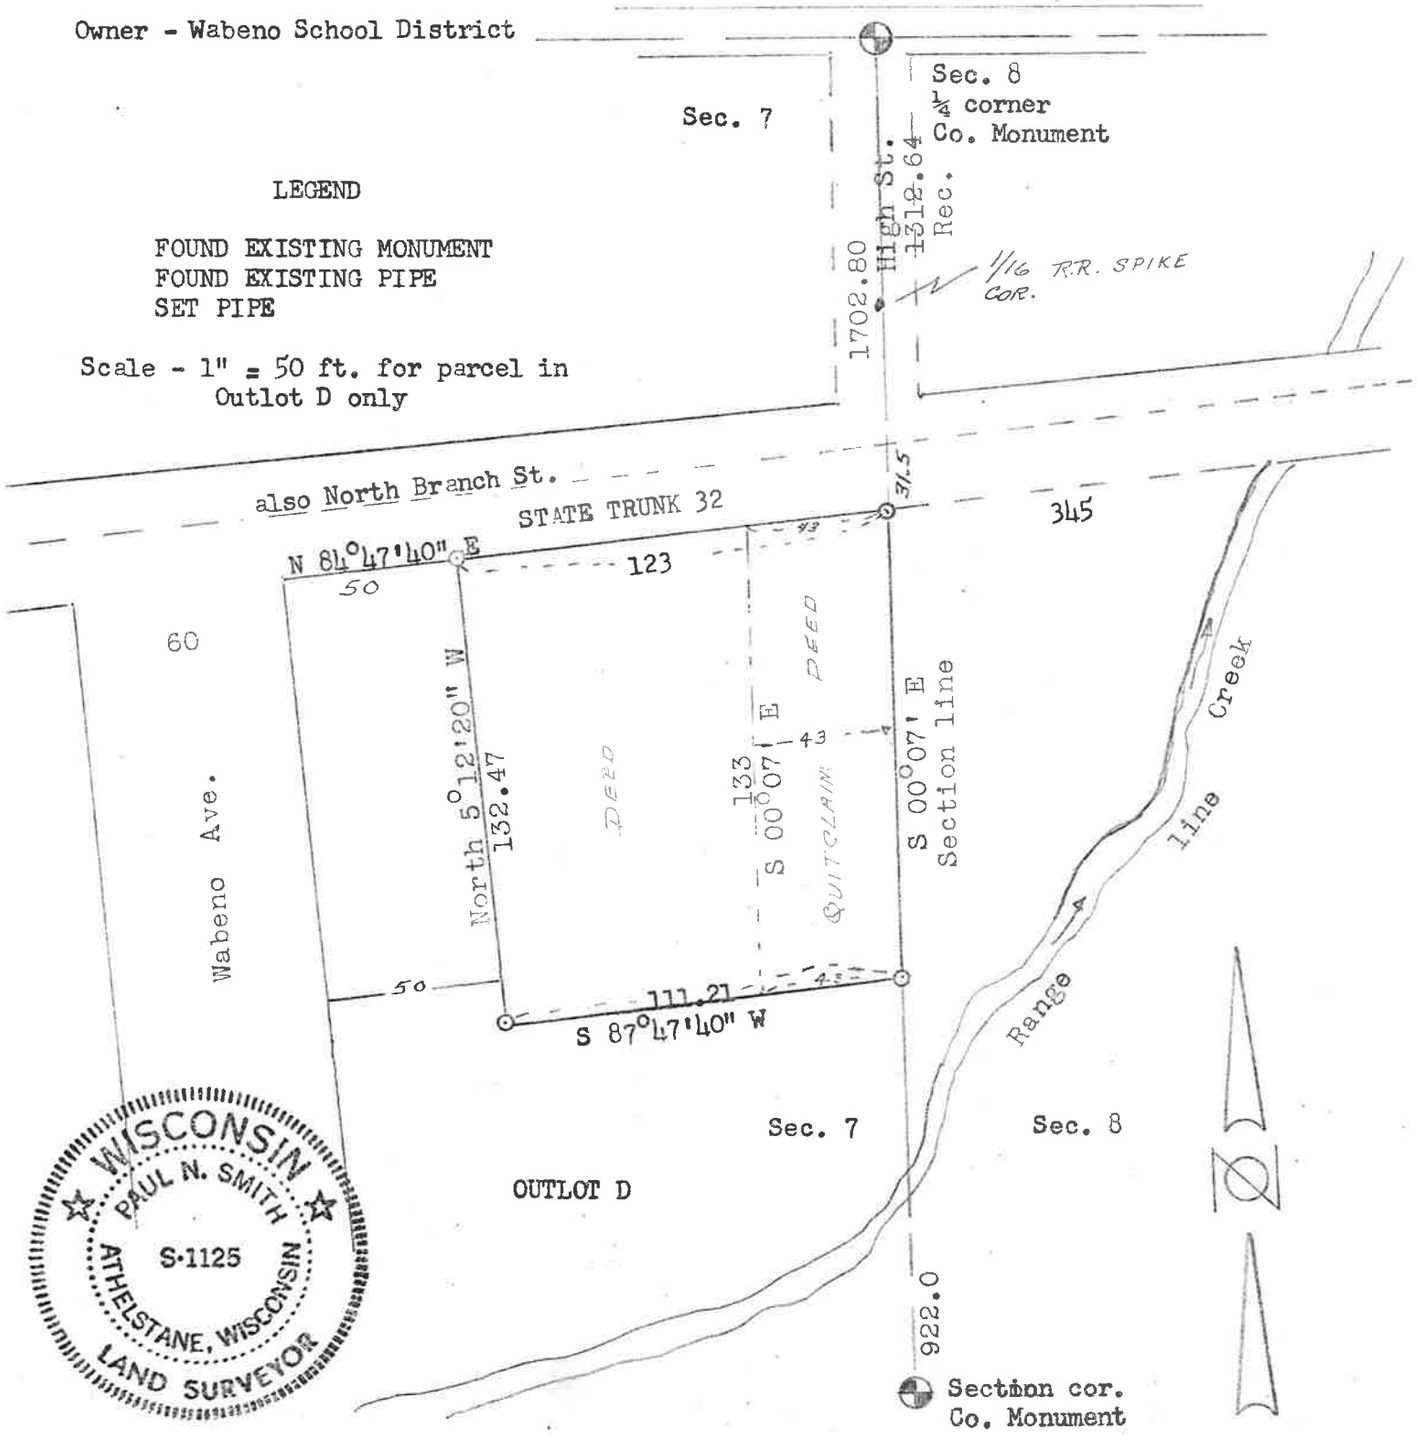


WISCONSIN
PAUL N. SMITH
S-1125
ATHELSTANE, WISCONSIN
LAND SURVEYOR

SURVEYOR CERTIFICATE

I, Paul N. Smith, R.L.S. have surveyed and monumented part of outlot D as per Survey map and the above being a true and accurate copy thereof made by the direction of the Town Board of Wabeno.

August 1, 1985

Paul N. Smith RLS.

Paul N. Smith, R.L.S.

FOREST CO SURVEYOR
FILE # 341507-19850801
DATE _____ BY ___