
SURVEY MAP

PART OF BLOCK B, BLOCK C, RUSCH AVE, OF RUSCH ADDITION TO WABENO, IN THE S.E. 1/4 OF S.W 1/4, SECTION 8, T.W.P. 34 N., R 15 E, FOREST COUNTY, WISCONSIN.

OF

LAND NOW OWNED BY WABENO SCHOOL DISTRICT

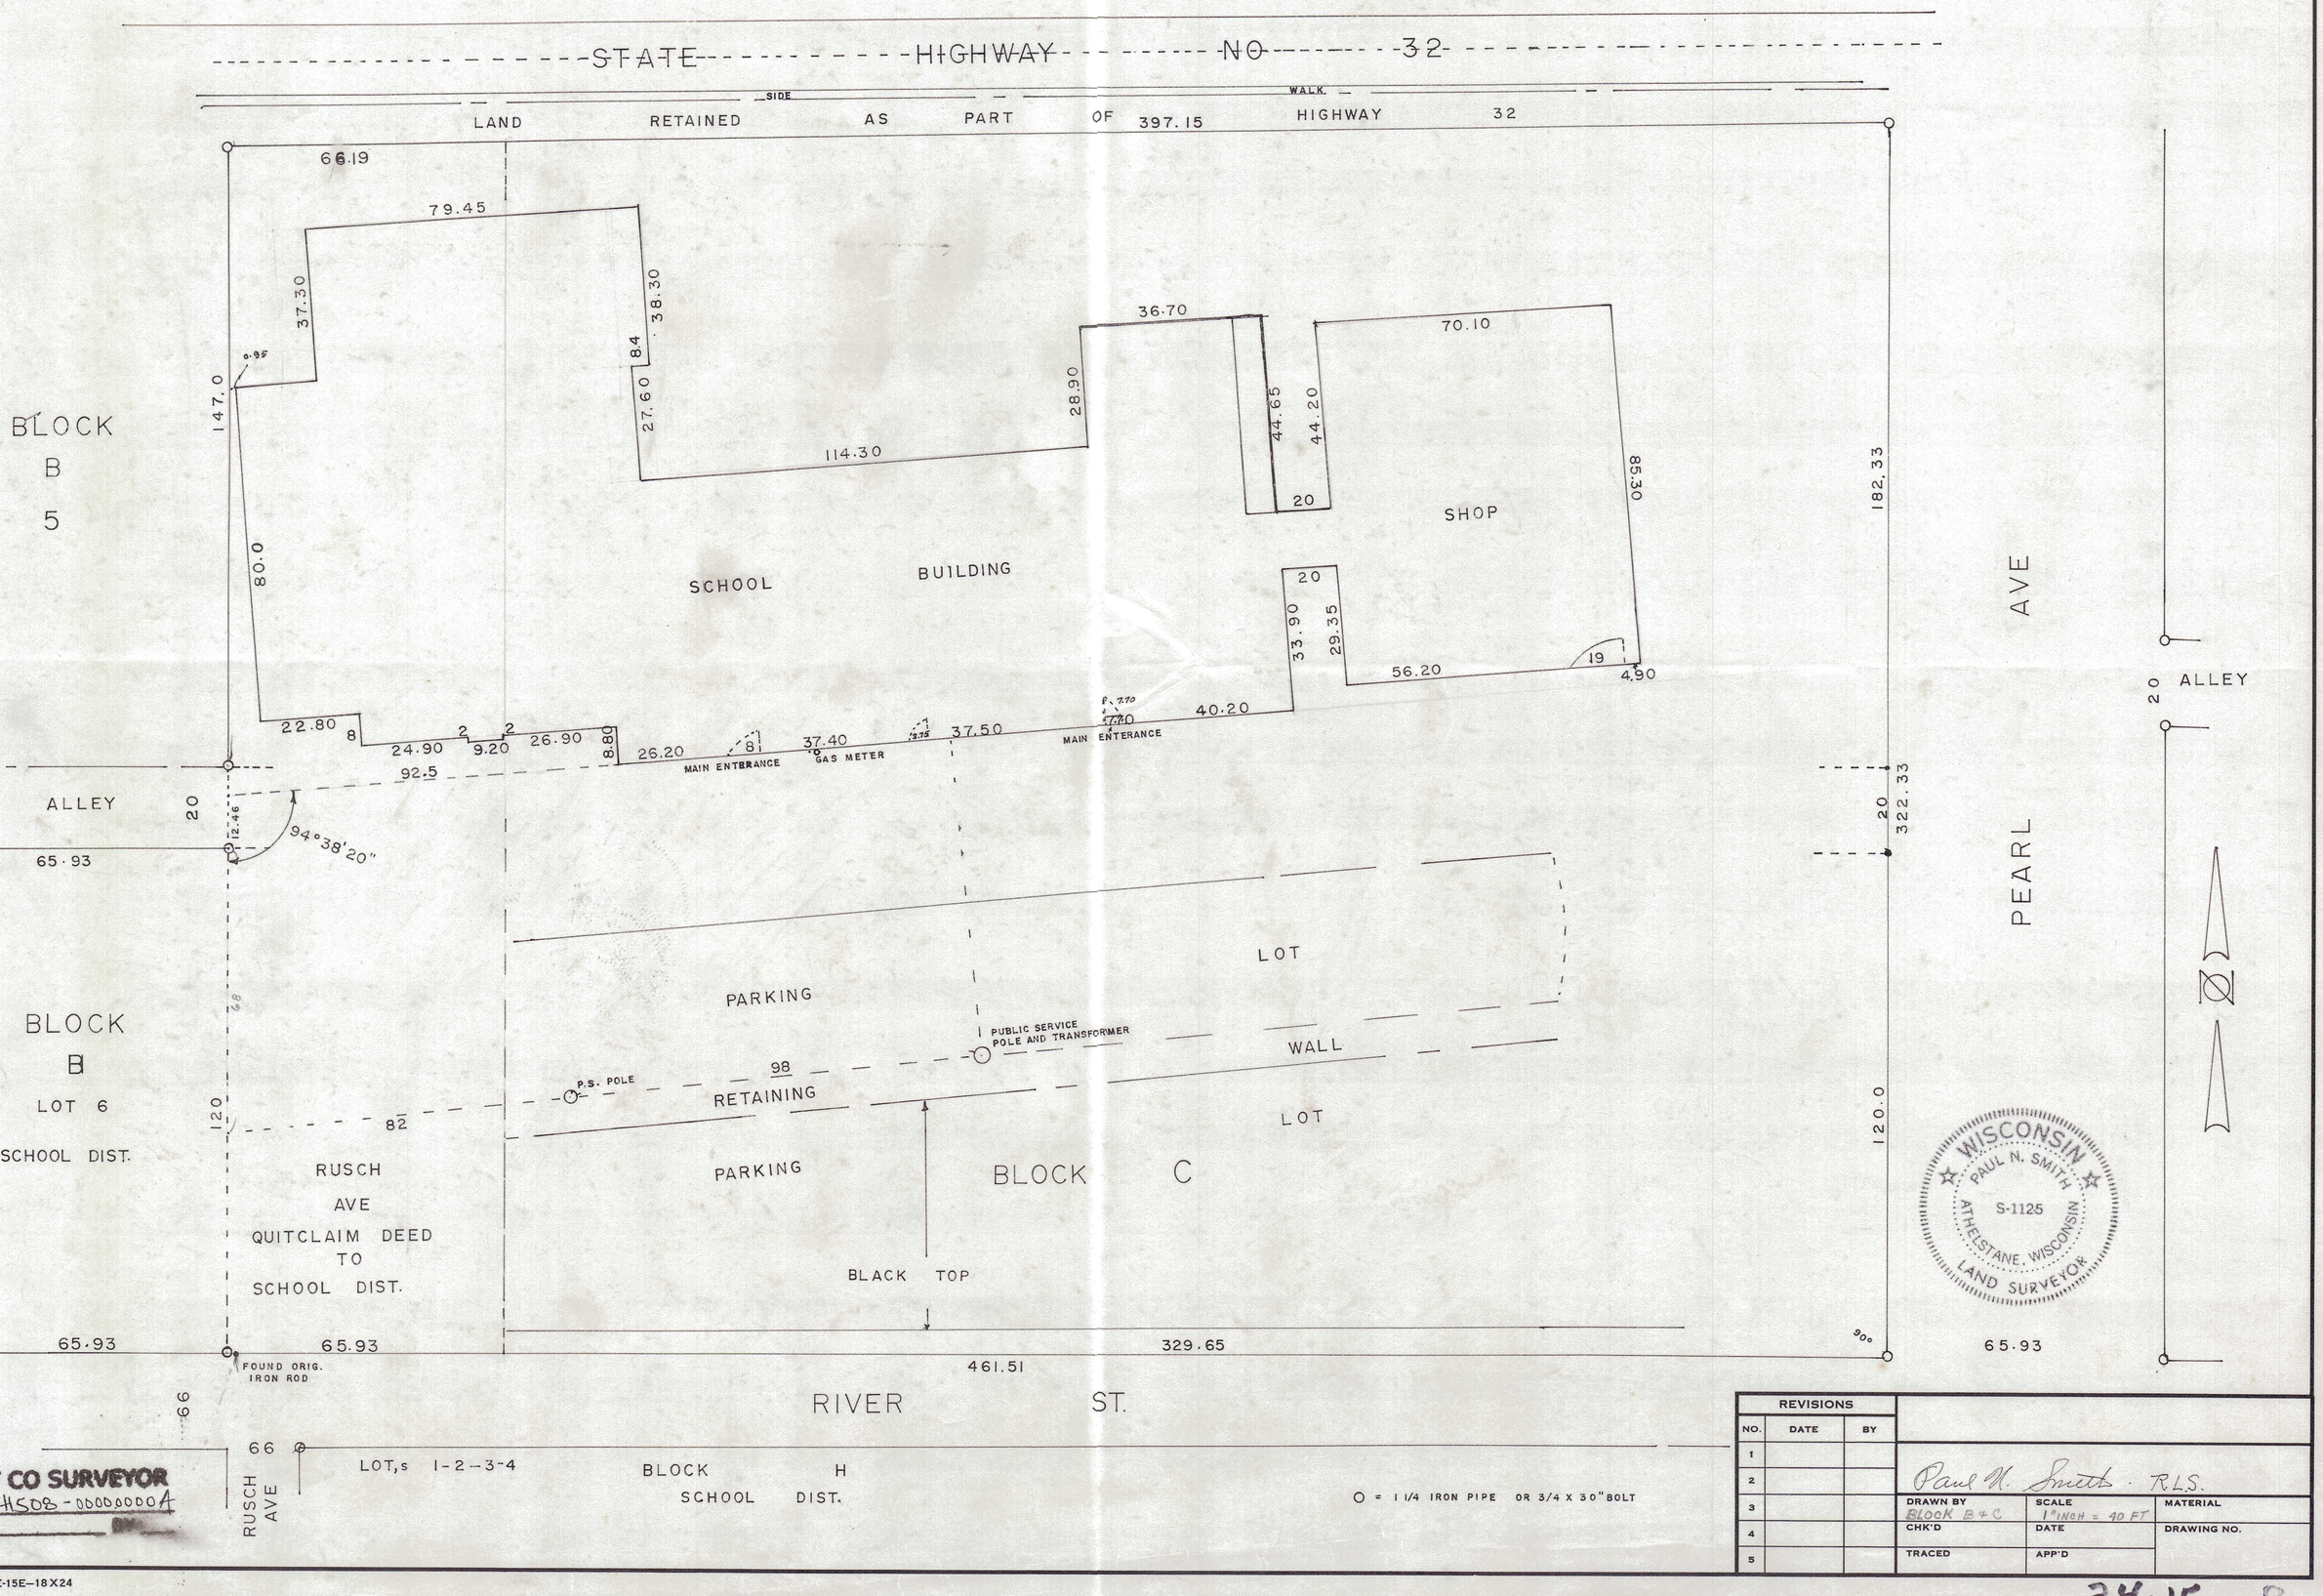

O = 1 1/4 IRON PIPE OR 3/4 X 30" BOLT

REVISIONS		
NO.	DATE	BY
1		
2		
3		
4		
5		

Paul N. Smith R.L.S.

DRAWN BY Block B+C	SCALE 1 INCH = 40 FT	MATERIAL
CHK'D	DATE	DRAWING NO.
TRACED	APP'D	

FOREST CO SURVEYOR
FILE # 34508-00000000A
DATE [redacted]

TELEDYNE POST 18AE-15E-18X24

34-15-8