
RESURVEY MAP

Of Lot 6, Block B; Block C; Lots 1 thru 4, Block H; Lots 5,9,10 in Block D; all in Rusch Addition to the Town of Wabeno, in the South East ¼ of the South West Quarter in Section 8, Township 34 North, Range 15 East, Forest County, Wisconsin.

FOREST CO SURVEYOR
FILE # 341508-1978082G
DATE _____ BY ___

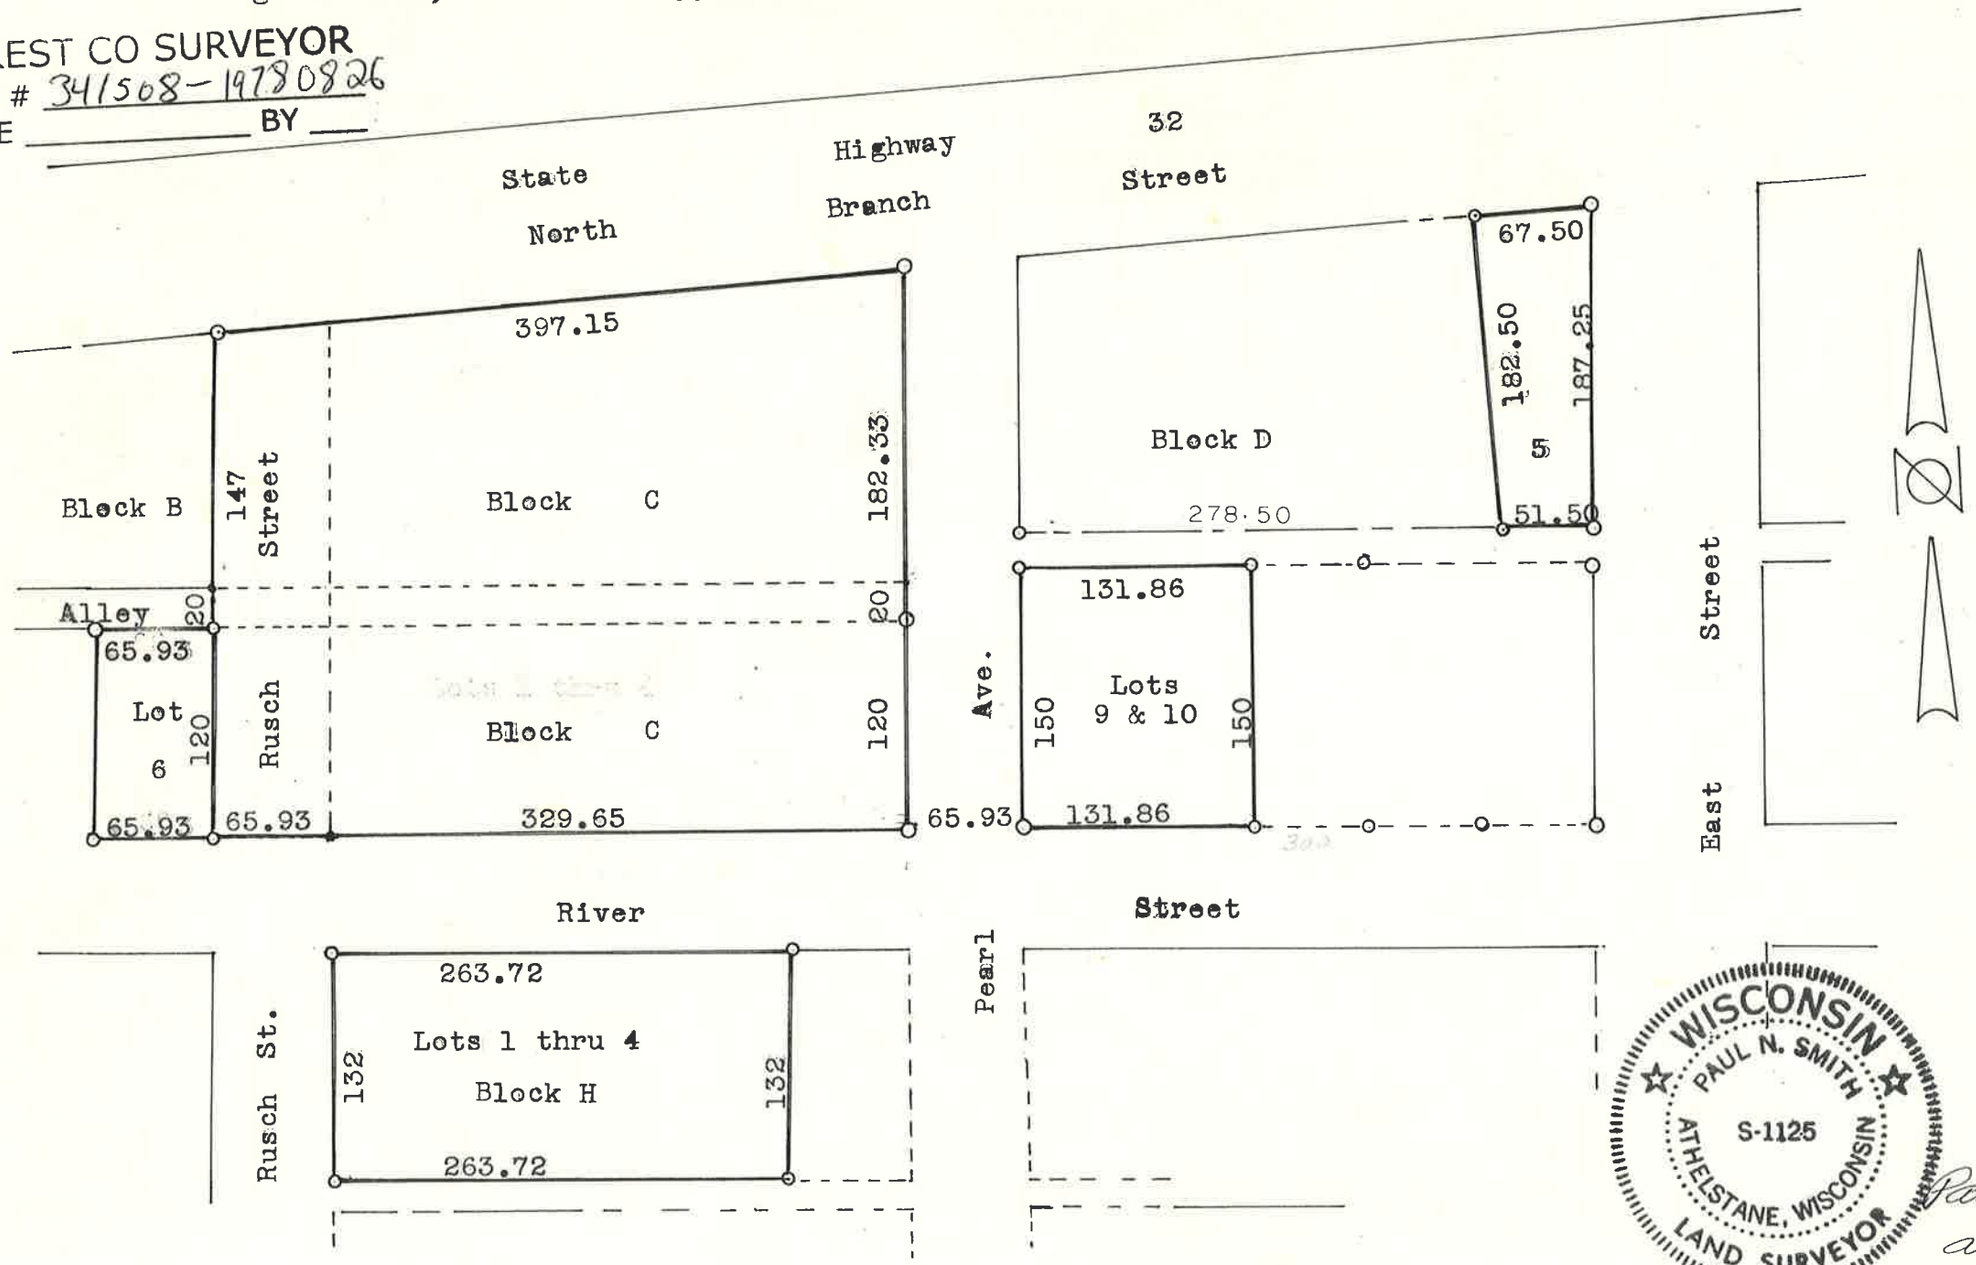

Paul N. Smith and Associates
Registered Land Surveyors
— Office 10 Miles East of Lakewood on County Trunk F —
Box 111
Athelstane, Wisconsin 54104
Telephone
1-715-757-3734

WISCONSIN
PAUL N. SMITH
S-1125
ATHELSTANE, WISCONSIN
LAND SURVEYOR

Paul N. Smith
Aug. 26, 1978