
FOREST CO SURVEYOR
FILE # 341517-19810409
DATE _____ BY ___

PAUL N. SMITH AND ASSOCIATEES
REGISTERED LAND SURVEYOR,S

SURVEY MAP

PART OF THE NORTHEAST ¼ OF THE SOUTHEAST QUARTER IN SECTION 17 TOWNSHIP 34 NORTH, RANGE 15 EAST, TOWN OF WABENO, FORESY CO. WISCONSIN.

SURVEY for PAUL RENKAS

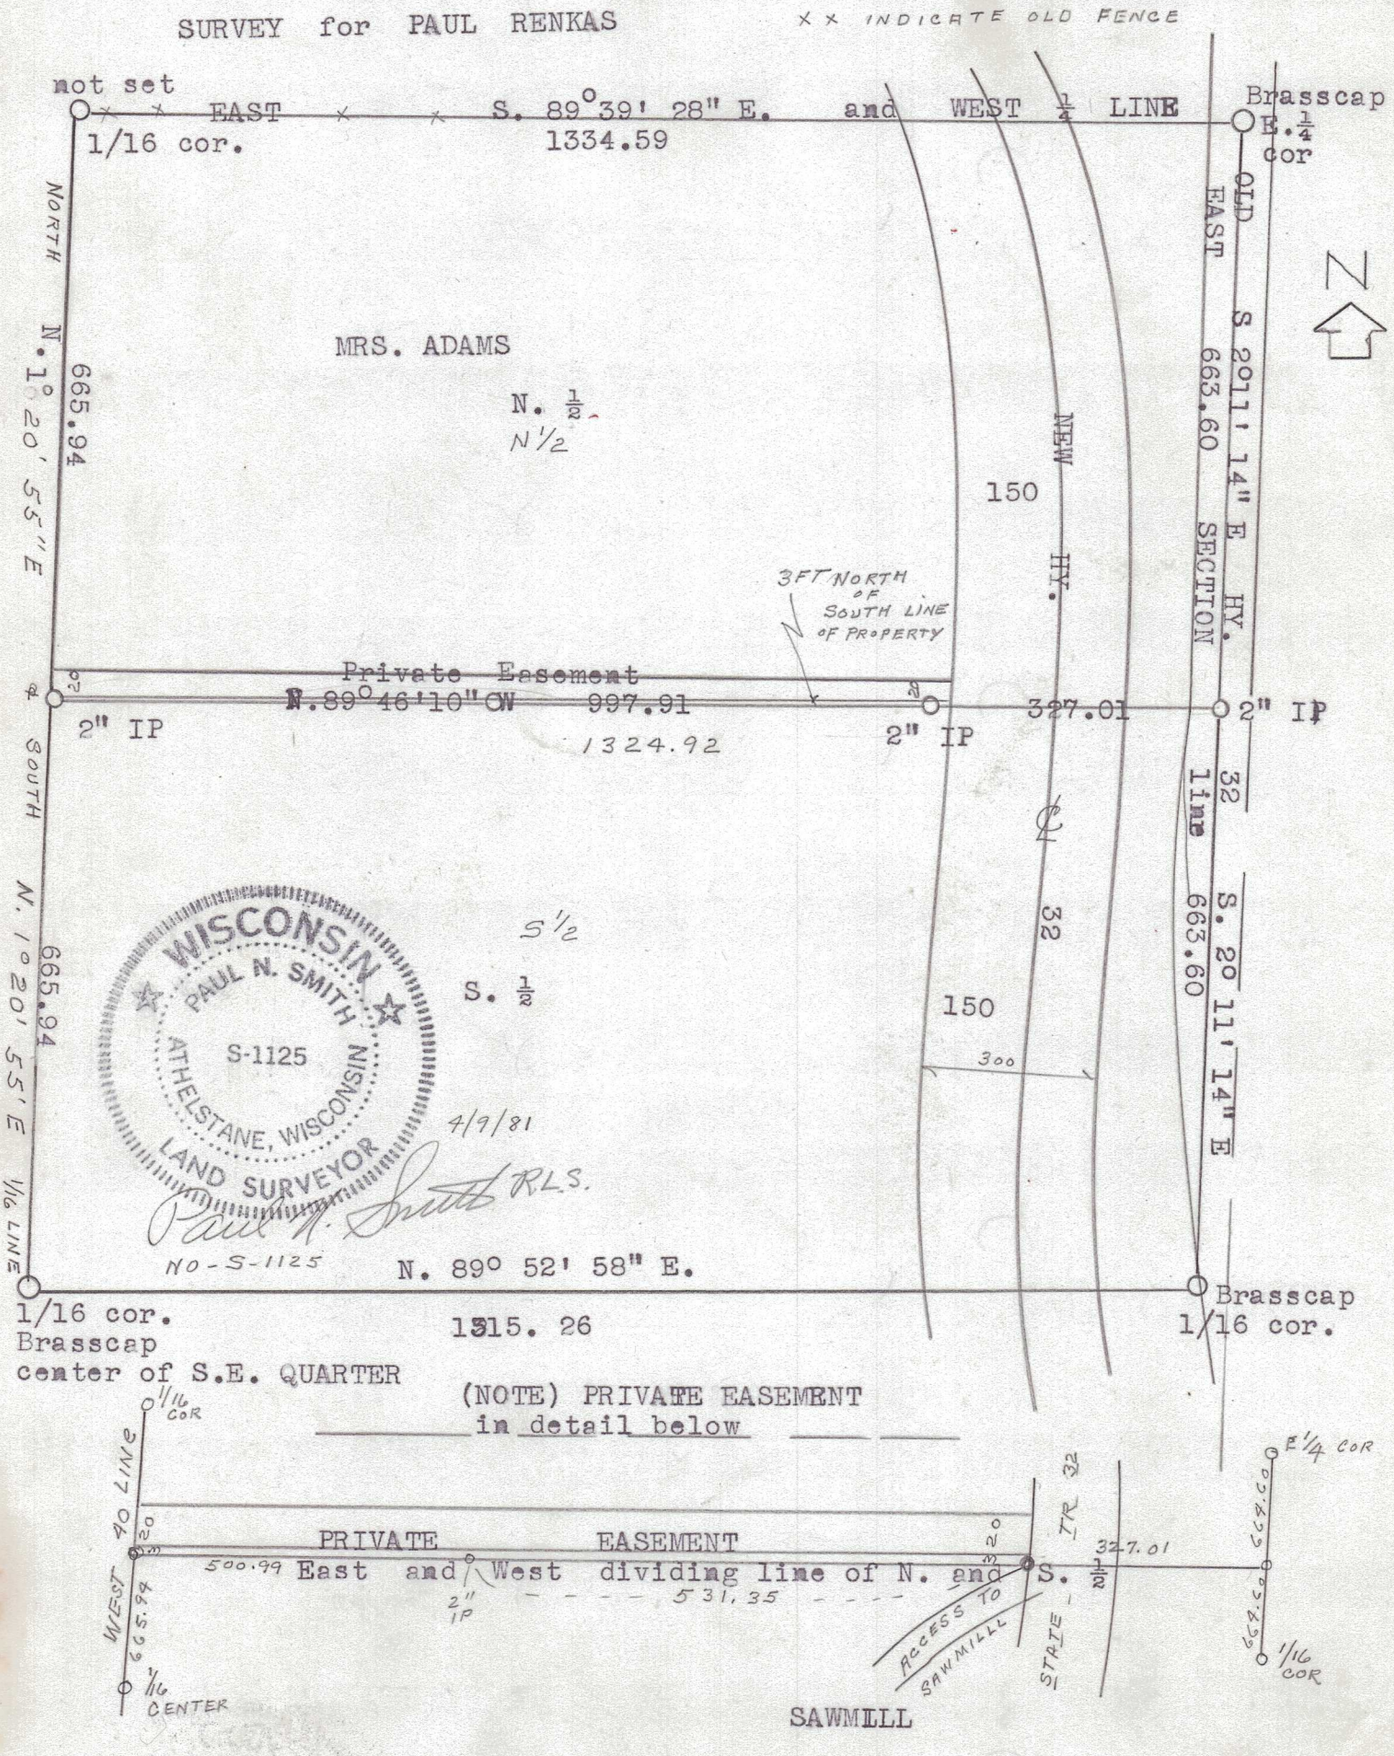

(NOTE) PRIVATE EASEMENT in detail below

Paul N. Smith and Associates

Registered Land Surveyors

— Office 10 Miles East of Lakewood on County Trunk F —

Box 111
Athelstane, Wisconsin 54104

Telephone
1-715-757-3734

SURVEY MAP

PART of the Northeast ¼ of the Southeast Quarter of Section 17, Township 34 North, Range 15 East, Town of Wabeno, Forest County, Wis.

SURVEY for Paul Renkas

