ASSUMED NORTH referenced to the west section line bearing N05°11'21"W per our Map No.2000063

FOREST CO SURVEYOR JUL 24 2001
FILE # 351323-20010518
DATE ____ BY ____

200 0 200 400 600
GRAPHIC SCALE – FEET 1" = 200 FEET

NORTH

LEGEND
- ⊙ 1" dia. iron pipe set
- ⊕ 1 1/4" dia. iron pipe found
- ● 1" dia. alum. capped monument found
- □ 2" dia. iron pipe found
- --- Proposed 20' Driveway Easement
- Ⓐ centerline N 70°16'43"E 210.36'

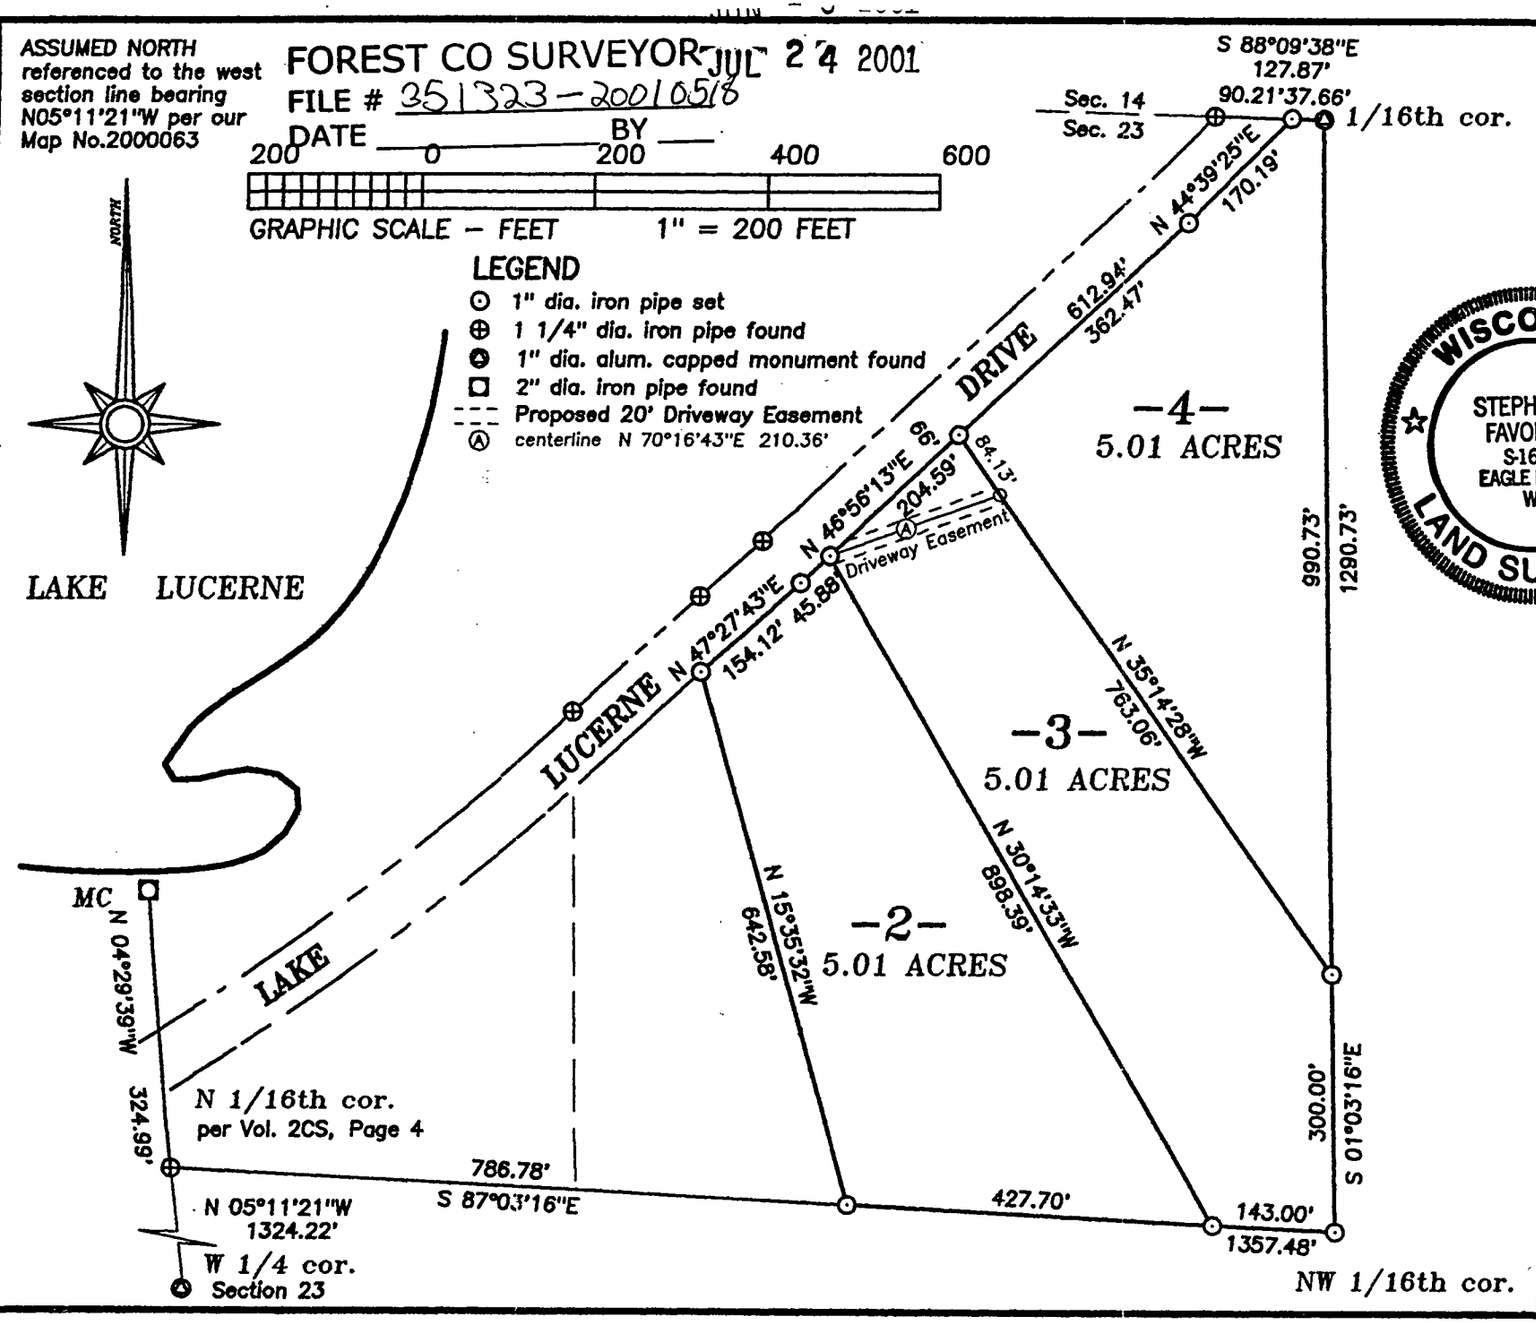


PART OF

# GOVERNMENT LOT 1
# SECTION 23
# T 35 N, R 13 E

LINCOLN TOWNSHIP
FOREST COUNTY, WISCONSIN

WISCONSIN STEPHEN J. FAVORITE S-1616 EAGLE RIVER, WI LAND SURVEYOR

RECEIVED JUL 30 2001

I hereby certify that I have surveyed the property shown hereon; that this map represents an accurate survey of said property to the best of my knowledge and belief; and that I have complied with the applicable requirements of the Wisconsin Administrative Code Section A-E 7.
Note: Any legal descriptions pertaining to this survey have been provided on separate sheets.

Stephen J. Favorite 5-18-01
Stephen J. Favorite — Date
Registered Land Surveyor #S-1616

SURVEY FOR:

**PAUL REID LLP**
**P.O. BOX 997**
**EAGLE RIVER, WI 54521**

SCALE: 1" = 200' DATE: 05/18/01 DRAWN BY: SJF

MAP NO. 2001007

*FAVORITE SURVEYING, S.C.*
*701E NORTH RAILROAD STREET*
*EAGLE RIVER, WISCONSIN 54521*