FOREST CO SURVEYOR
FILE # 361206-19981008
DATE _____ BY ____

RECEIVED
OCT 8 1998
Dora Jones
FOREST CO. CLERK

SECTION 6
TOWNSHIP 36 NORTH, RANGE 12 EAST
TOWN OF CRANDON, FOREST COUNTY, WISCONSIN.

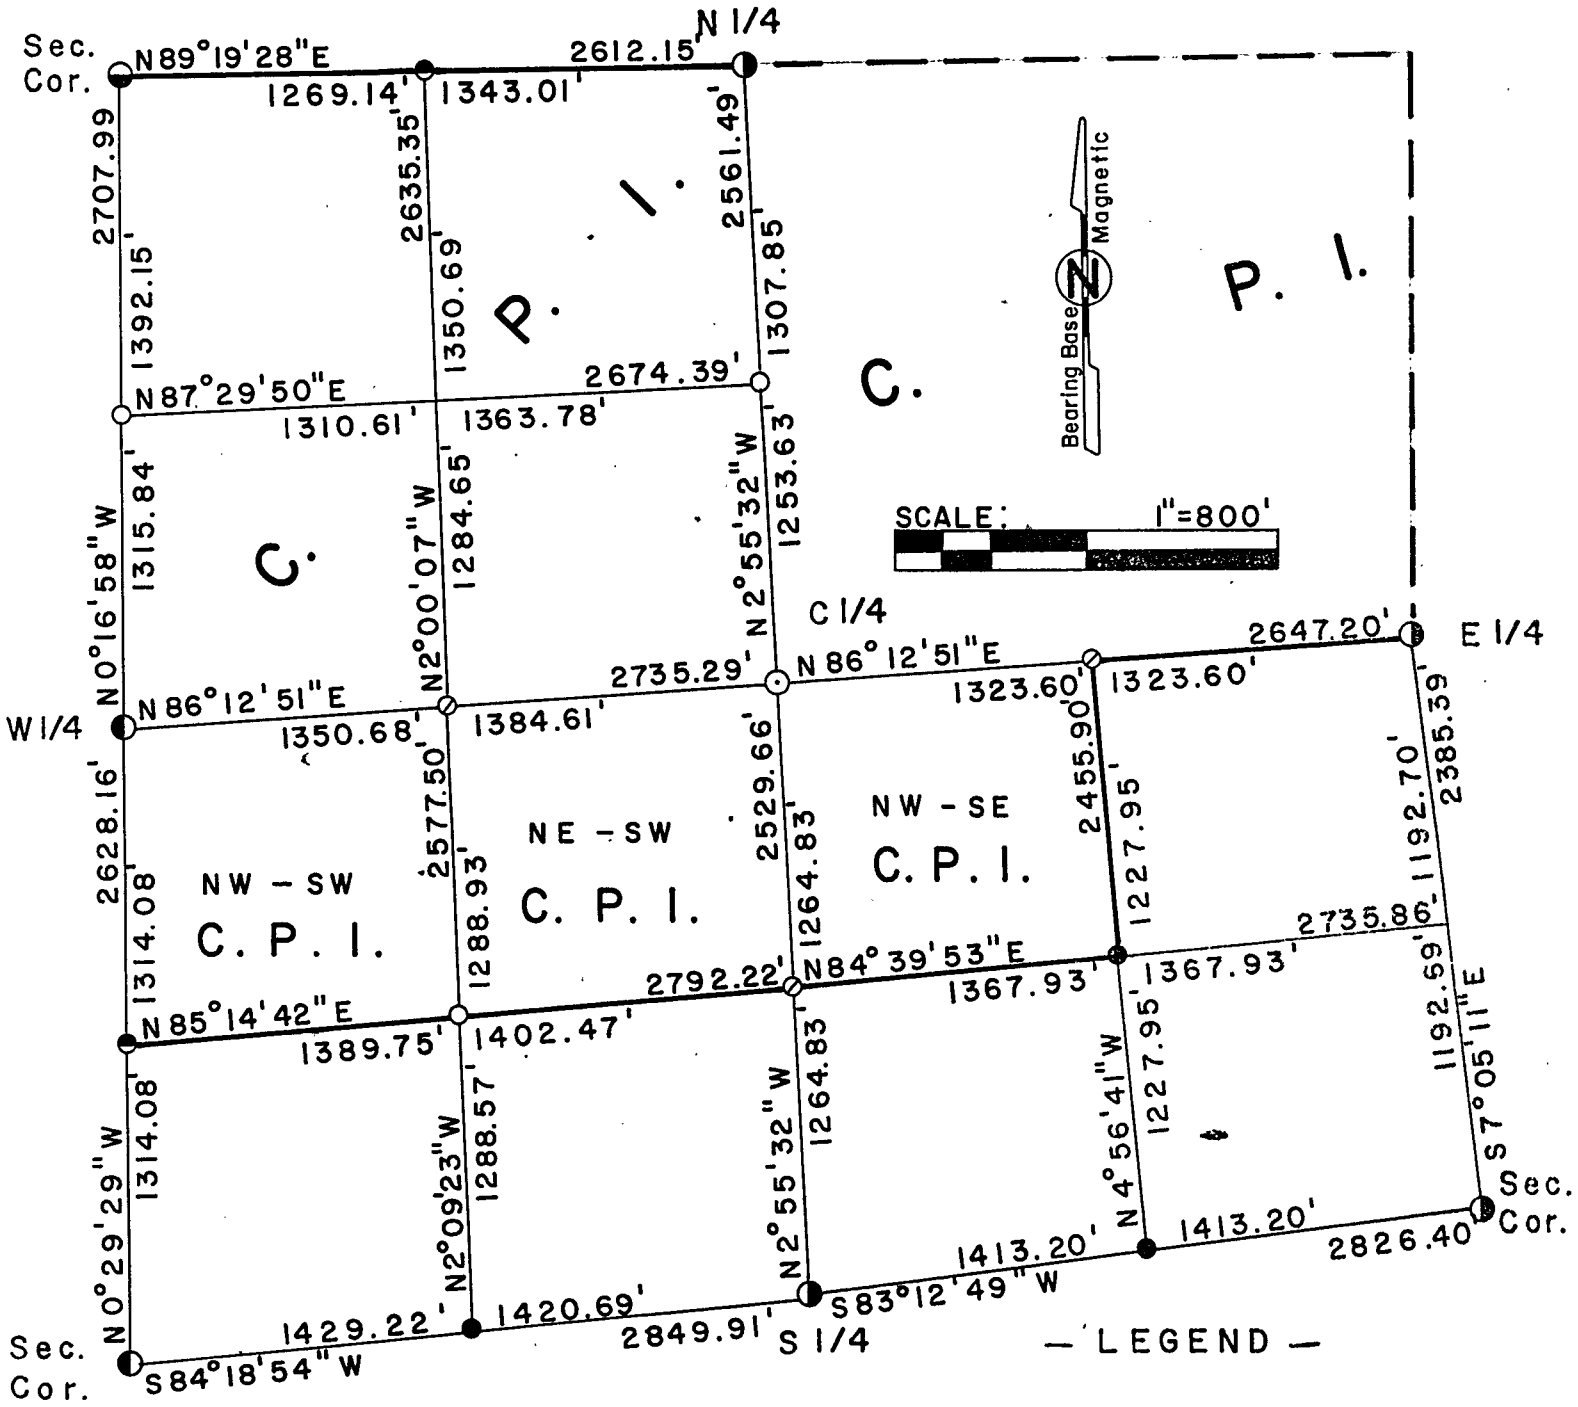

— LEGEND —

- ○ 1" Iron Pipe w/ 2" Alloy Cap Set
- ● 1" Iron Pipe Set
- ◐ 2-1/2" Iron Pipe w/ Brass Cap Found
- ◑ 2-1/4" Alum. Pipe w/ 3-1/4" Alloy Cap Found
- ◒ 2" Iron Pipe w/ 3" Brass Cap Found
- ◓ 1" Iron Pipe w/ 2" Brass Cap Found
- ⊙ 2-1/4" Alum. Pipe w/ 3-1/4" Alloy Cap Reset
- ⊘ 1" Iron Pipe w/ 2" Brass Cap Reset
- —— CPI Boundary Line

— SURVEYOR'S CERTIFICATE —

I, Glen Barker, authorized by Consolidated Papers Inc., hereby certify that these above described lines and parcels were surveyed under my direction and that the survey is correct to the best of my knowledge and belief.

Certified at Rhinelander, Wis.

Date 10-8-98

Glen Barker W.R.L.S. № 1682

WISCONSIN
GLEN BARKER
S-1682
CRANDON
WI
LAND SURVEYOR

NCS