Being the South 200 feet of Lot 31 and all of Lot 32
of Coe's Pine Lake Plat
and being located in
Gov't Lot 4, Section 15, T 37 N, R 12 E
Town of Hiles, Forest County, WI.

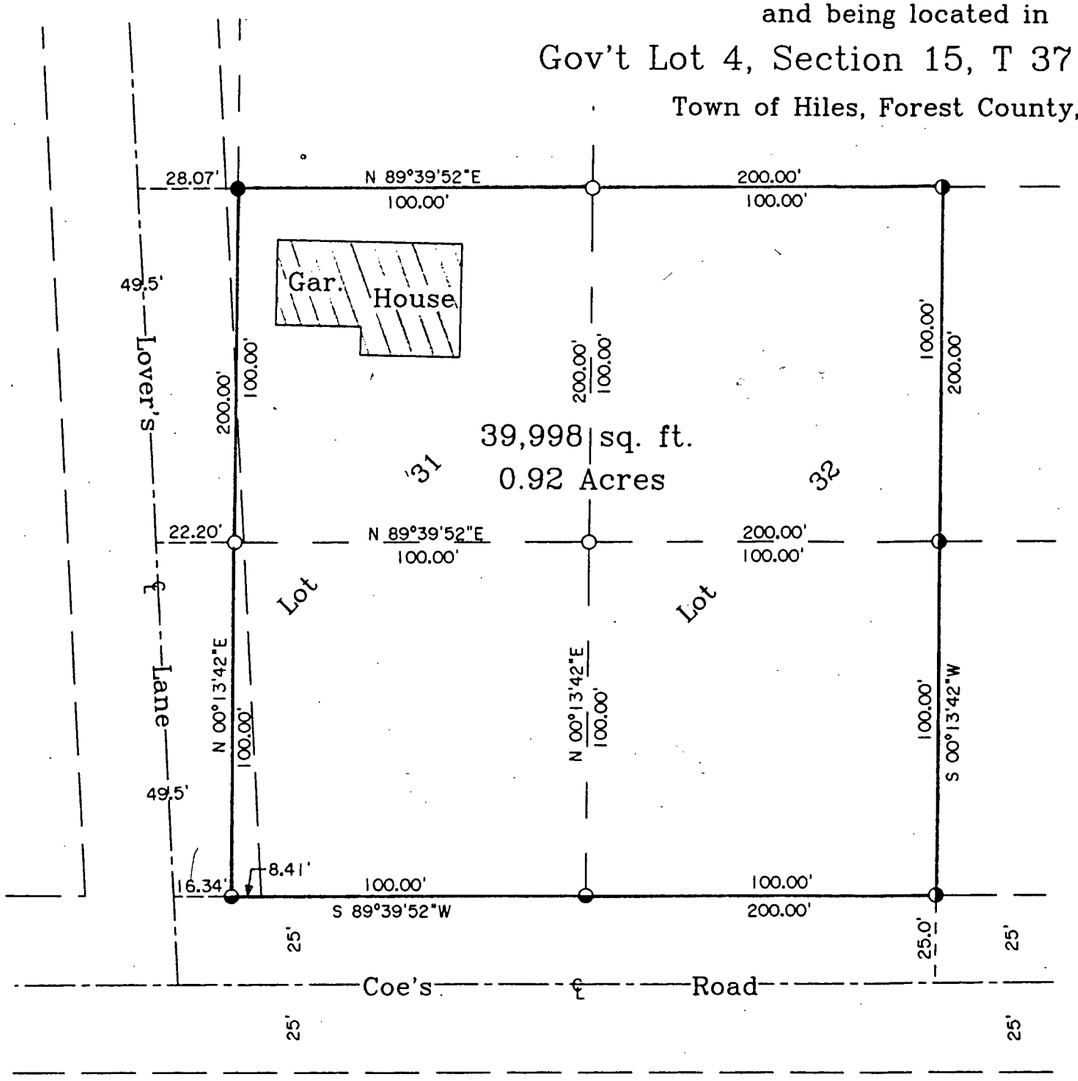

– Legend –

- 1-1/4" IRON PIPE SET PREVIOUS SURVEY
- 1" IRON PIPE SET
- 1-1/4" IRON PIPE SET
- IRON PIN SET

BEARINGS ARE BASED ON THE NORTH R/W LINE OF COE'S ROAD WHICH BEARS S89°39'52"W AS BEING USED IN A PREVIOUS SURVEY.

N

Surveyor's Certificate

I hereby certify that I have surveyed and mapped the lands shown hereon and that, to the best of my knowledge and belief, said survey and map is a true and correct representation thereof, and that I have complied with the applicable requirements of Chapter A-E 7 of the Wisconsin Administrative Code of the Minimum Standards for Property Surveys.

Dated this 09 day of Nov 2005.

Glen Barker, R.L.S. #1682
Crandon, WI 54520

FOREST CO SURVEYOR
FILE # 32/215-2005/109
DATE
BY

NOTE: DESCRIPTION PROVIDED ON A SEPERATE SHEET.

WISCONSIN
GLEN BARKER S-1682 CRANDON WI
LAND SURVEYOR

Survey For:
Dorothy Djupstrom
8866 Lover's Lane
Hiles, WI 54511

Scale: 1" = 40' Date: 11-04-2005 Drwn. By: A.L.B.

Glen Barker
5426 Cole Rd.
Crandon, WI. 54520

Drg. No.