016-01160-0000

10-15-08

Part of
Government Lot 1
Section 20, T 40 N, R 12 E
Hiles Township
Forest County, Wisconsin

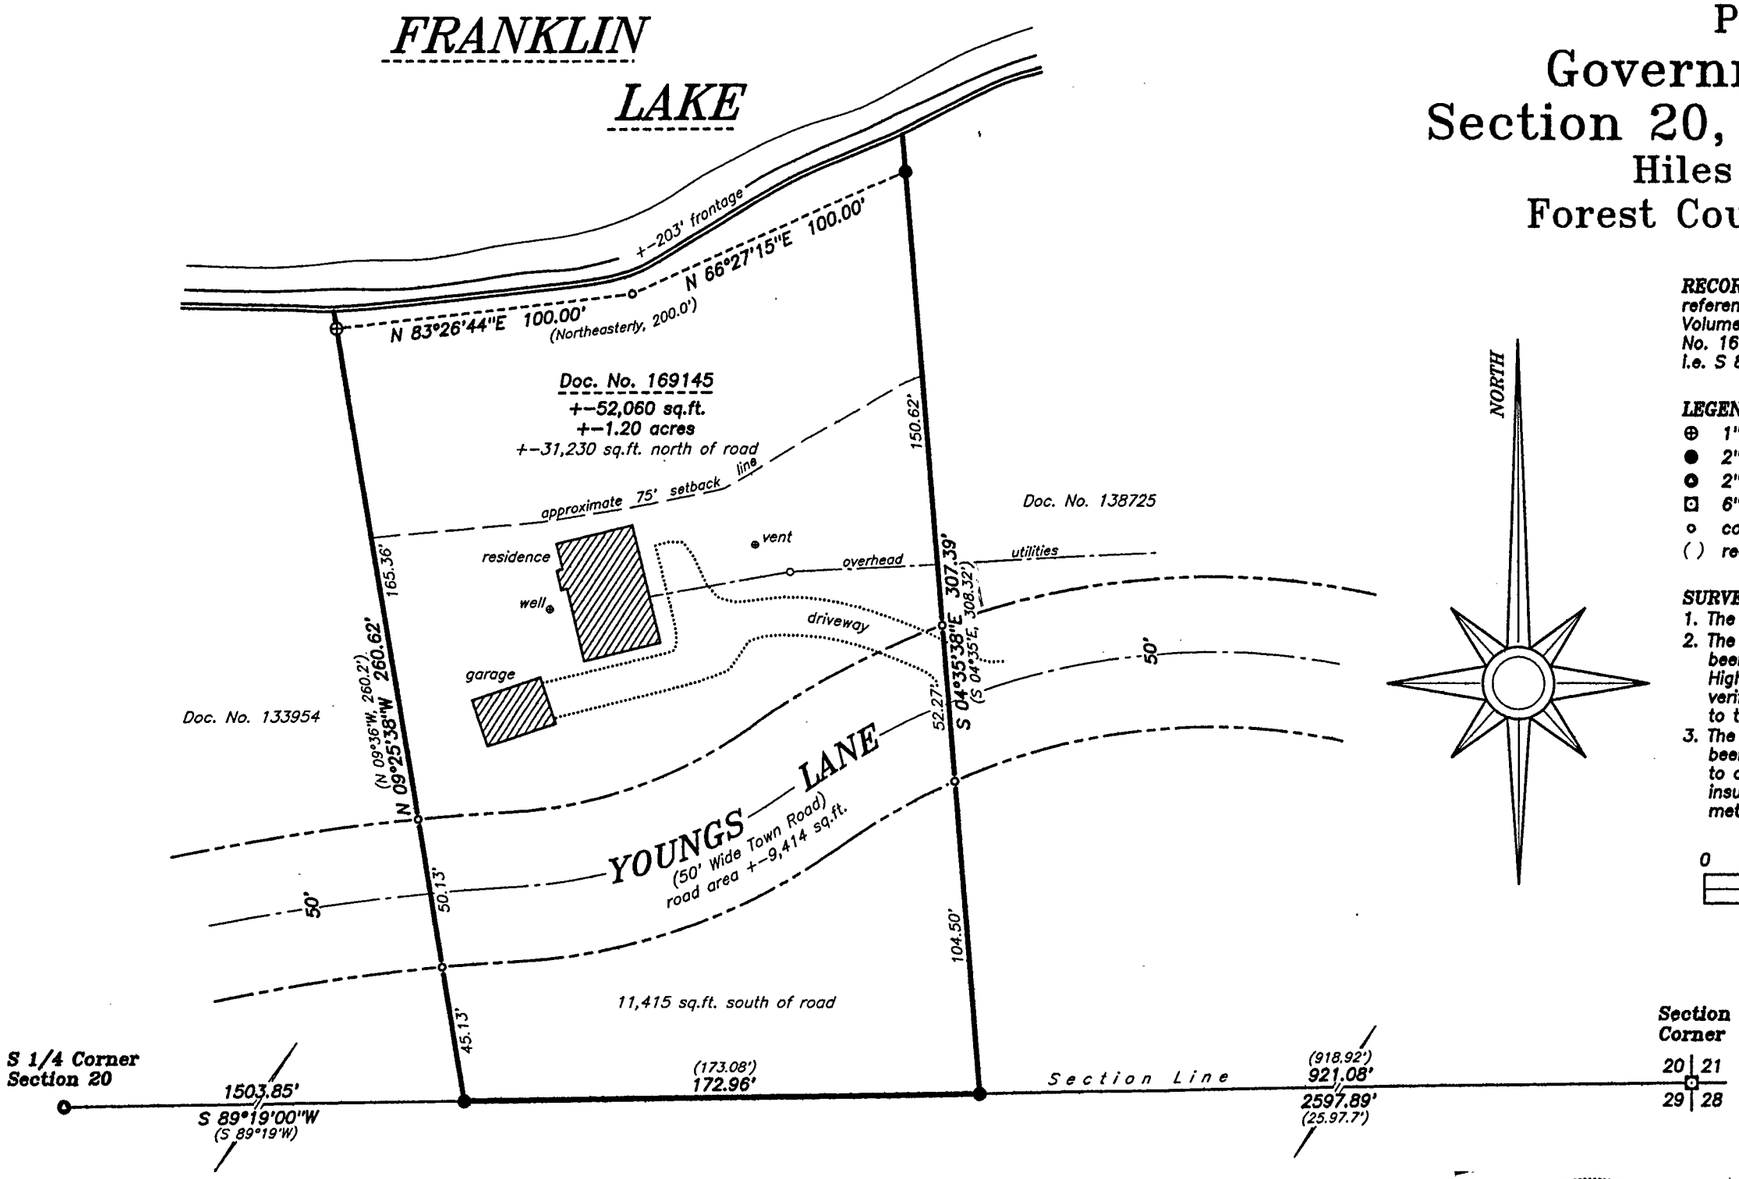

RECORD BEARINGS ASSUMED:
referenced to the south line of Section 20 per Volume 228, Page 261 recorded as Document No. 169145 of Forest County records; i.e. S 89°19'00"W

LEGEND:
- ⊕ 1" diameter iron pipe found
- ● 2" diameter iron pipe found
- ◘ 2" diameter brass capped iron pipe found
- ⊡ 6" diameter brass capped concrete monument found
- ∘ computed position, corner not set
- ( ) recorded as

SURVEYOR'S NOTES:
1. The location of the existing septic tank is unknown.
2. The 75 foot building setback line shown hereon has been determined from the interpretation of the Ordinary Highwater Mark of Franklin Lake and must be field verified by the Forest County Zoning Department prior to the construction of any structure.
3. The sidelines of the parcel of land shown hereon have been delineated with surveyors ribbons which are subject to change. It is the responsibilty of the contractor to insure the minimum building setback requirements are met prior to the placement of any structure.

0 50 100 150

GRAPHIC SCALE SCALE 1" = 50'

FOREST CO SURVEYOR
FILE # 40/220-20080929
DATE _____ BY ____

SURVEYOR'S CERTIFICATE:
I, David A. Konopacky, hereby certify that I have surveyed the parcel of land shown hereon; that this map represents an accurate survey of said lands to the best of my knowledge and belief; and that I have complied with the applicable requirements of the Wisconsin Administrative Code Section A-E 7.

David A. Konopacky
Registered Land Surveyor No. 2566

9-29-08
Date

WISCONSIN
DAVID A. KONOPACKY
S-2566
Land O' Lakes, WI
LAND SURVEYOR

Susan Schaffer Trust
1304 University Drive #5
Menlo Park, CA 94025

Map Scale: 1" = 50' Date: 09/29/08 Drafted by: DAK

Project No. 409

NORTHWOODS SURVEYING
P.O. BOX 1002, LAND O'LAKES, WISCONSIN 54540