BONNY BEACH

Town of Lincoln Forest County Wisconsin

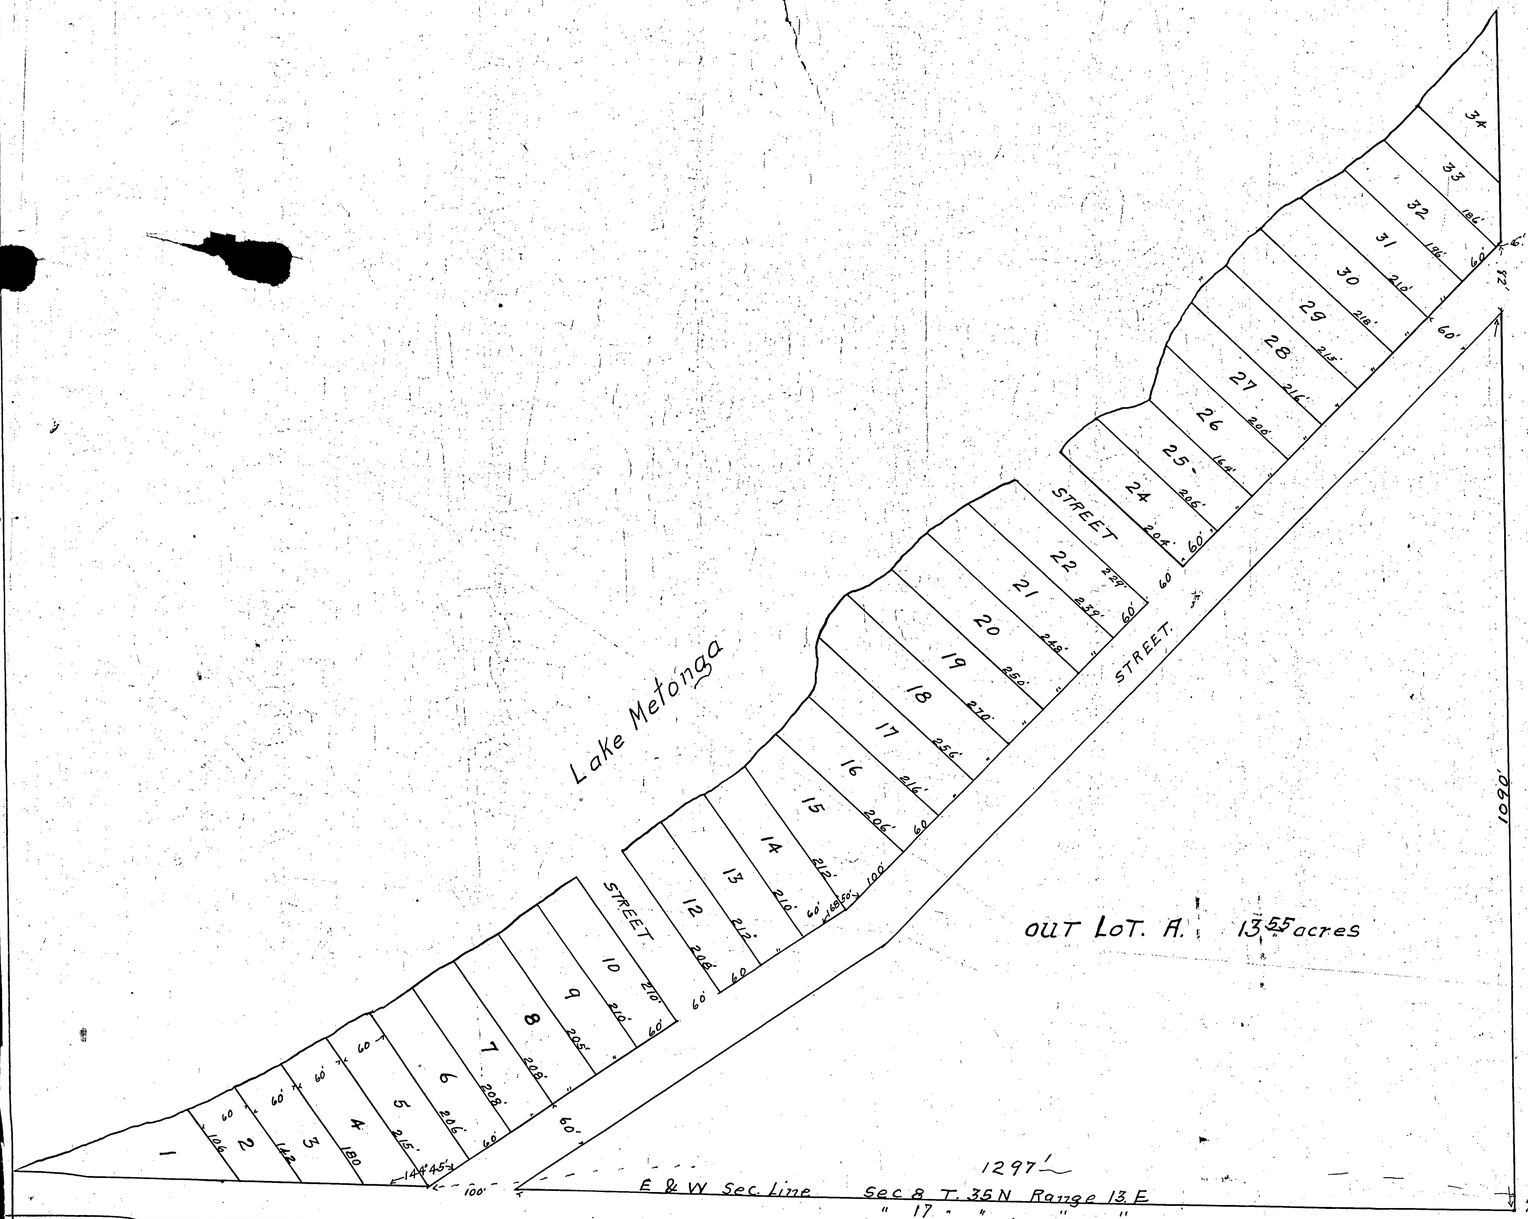

STATE OF WISCONSIN } ss.
FOREST COUNTY

I. B. McGinley, do hereby certify that I have Surveyed and Platted apart of Government Lot four (4) of Section Eight (8) Township Thirty Five (35) North, Range Thirteen East, of the Fourth Principal Meridian, and Situated in Forest County, State of Wisconsin, as Shown on the within map and to be Known as Bonny Beach That said survey was made by order and direction of M. S. Barker owner of the Land so Surveyed and platted, That the Map hereon drawn is a correct representation of the exterior boundaries of the Land So Surveyed and The division thereof made, and that in Surveying, Subdividing and platting the Same I have fully Complied with the requirements of the Statutes of the State of Wisconsin

Dated July 12th 1926 B. McGinley surveyor

STATE OF WISCONSIN } ss.
FOREST COUNTY

Resolve by the Town Board of the Town of Lincolm that the Plat of Bonny Beach a copy of Which is on file in the office of the Town Clerk be and is hereby accepted and approved

Chairman Otto A. Jaeger seal
Supervisor [illegible] seal
Supervisor Edw Mussan seal

STAE OF WISCONSIN } ss.
FOREST COUNTY

We M S Barker and Hattie E. Barker his wife owners of the above described Land, hereby Certify that we caused the land described in the foregoing certificate of B McGinley Surveyor to be Surveyed and as represented on the within Map

In testimony whereof we have hereto set our hands and seals this 12th day of July 1926

Signed, sealed and delivered in presence of
Mary A. Sackett
E D Woodbury

M. S. Barker seal
Hattie E Barker seal

STATE OF WISCONSIN } ss.
FOREST COUNTY

Personally came before me this 12th day of July 1929 M. S. Barker and Hattie E. Barker his wife to me Known to be the persons who Executed the foregoing Certificate and acknowledged the same

E D Woodbury
Notary Public Forest Co. Wis
Commission Expires Jan. 25 1931

#44519

September 28 29
2nd P
1 Plats
61 E D Woodbury

NOTARY PUBLIC FOREST COUNTY