COUNTY AND HIGHWAY	ROUTE AND SECTION	CLASS AND AGREEMENT		FEDERAL DIVISION OFFICE	SHEET NUMBER	TOTAL SHEETS
		STATE	FEDERAL			
21.1	21.3	21.15		4	4	

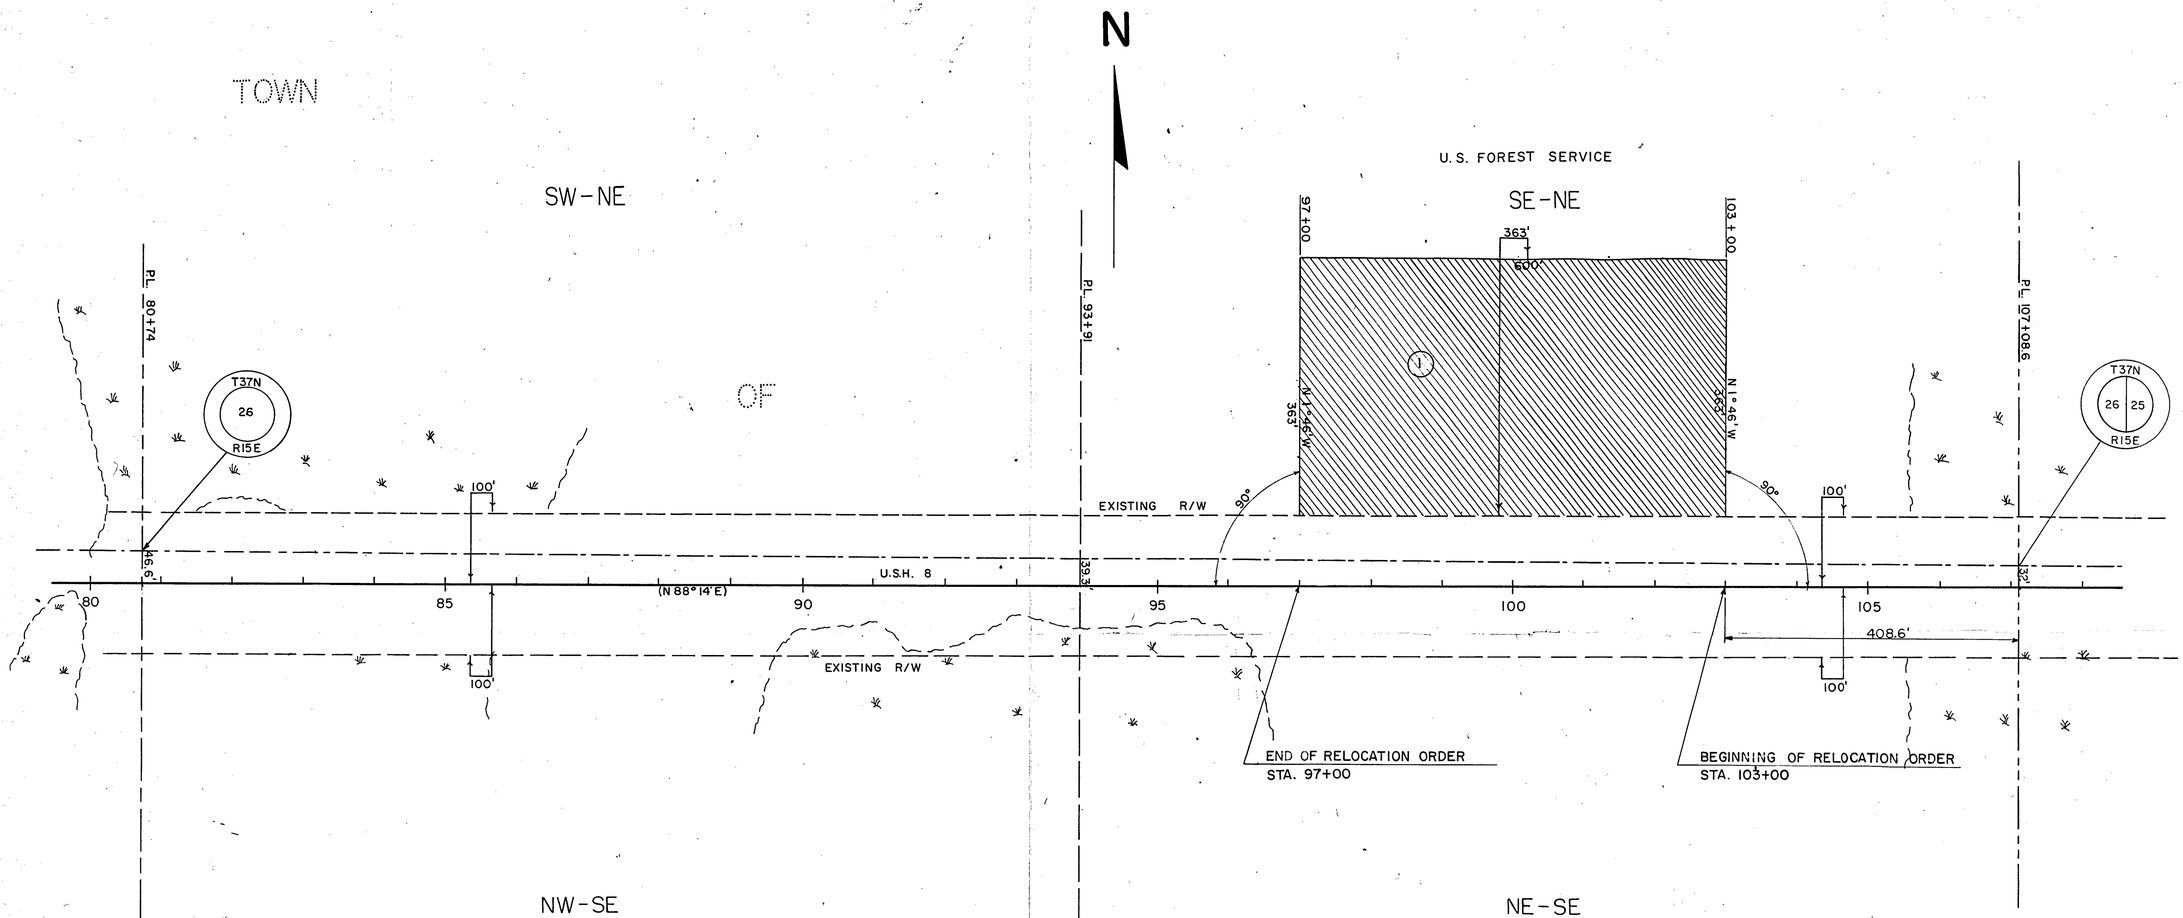

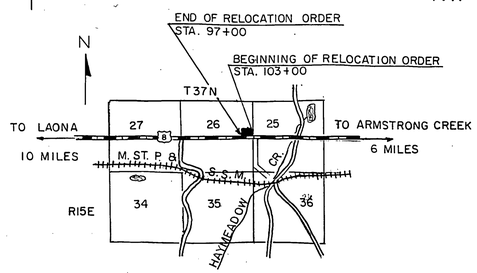

LOCATION SKETCH

REGISTER'S OFFICE
FOREST COUNTY, WIS.
FILED
OCT 15 1962
M. ...o'clock ...M.
Register of Deeds

BEARINGS SHOWN ON THIS PLAT ARE THE MAGNETIC BEARING OF EACH TANGENT

PAR. NO.	OWNER	ADDRESS	DESCRIPTION	INTEREST REQUIRED	ACRES REQ'D.	ALSO SHEET	PAR. NO.
1	U.S. FOREST SERVICE	NICOLET NAT'L FOREST HDQ'TS - RHINELANDER, WISC.	SE1/4 NE1/4 SECTION 26 T37N R15E	SP'L USE PERMIT	5.00		1

STATE HIGHWAY COMMISSION OF WISCONSIN

PLAT OF RIGHT OF WAY REQUIRED

PROJECT T 021-3(15) AUX.4.1

LAONA - ARMSTRONG CREEK ROAD

U.S.H. 8 FOREST COUNTY

SCALE 0' 100' 200'

LENGTH = 0.114 MILES

DATED AUG. 20, 1962