PLAT OF SURVEY

OF THE SW¼ OF THE SW¼ OF SECTION 8, TOWNSHIP 31 NORTH, RANGE 14 EAST. IN LANGLADE COUNTY, WISC.

PREPARED FOR: THE ROYCE'S

SURVEYOR'S CERTIFICATE I HEREBY CERTIFY THAT THIS SURVEY IS CORRECT AND TO THE BEST OF MY KNOWLEDGE AND BELIEF, ACCORDING TO THE SUBDIVISION OF SECTION 8 AS PER REVISED SECTION AND ¼ SECTION CORNERS CONFIRMED BY LANGLADE COUNTY. AND THAT THIS SURVEY IS SUBJECT TO ALL EASEMENTS OF RECORD !

Wayne G. Dobbratz 8/19/92

STATE OF WISCONSIN
WAYNE G. DOBBRATZ
S-00973
TOWNSEND, WIS.
LAND SURVEYOR

LEGEND

- O DENOTES DROVE A 1" DIA. IRON PIPE
- ● DENOTES FOUND A 1" DIA. IRON PIPE
- DENOTES A D.O.T. WOODEN R.O.W. POST
- DENOTES FOUND A IRON ROD
- DENOTES FOUND A COUNTY MONUMENT

NOTES

BEARINGS SHOWN HEREON ARE BASED UPON A ASSUMED BEARING OF S.89°-03'-40"W. ALONG THE SOUTH LINE OF THE SW¼ OF SECTION 8.

SURVEYOR'S NOTE IN 1992 LANGLADE COUNTY RESURVEYED SECTION 7 DUE TO GROSS ERRORS IN PREVIOUS SURVEYS AND CONFIRMED THE NEW LOCATION OF THE S.¼ CORNER OF SECTION 8. THIS SURVEY IS BASED UPON A SUBDIVISION OF SECTION 8 BASED UPON THE NEW CONFIRMED CORNERS. IN THE COURSE OF SUBDIVIDING SECTION 8, VARIOUS CORNERS SET BY MARATHON LAND CORP. WERE FOUND, SAID CORNERS ARE NOT NOTED ON THIS SURVEY DUE TO THE FACT SAID CORNERS WERE NOT SET BY A LICENSED SURVEYOR. FOR SECTION CORNER CHANGES NOT SHOWN HEREON SEE MY SURVEY IN 8/12/92 AND EXISTING LANGLADE COUNTY RECORDS !
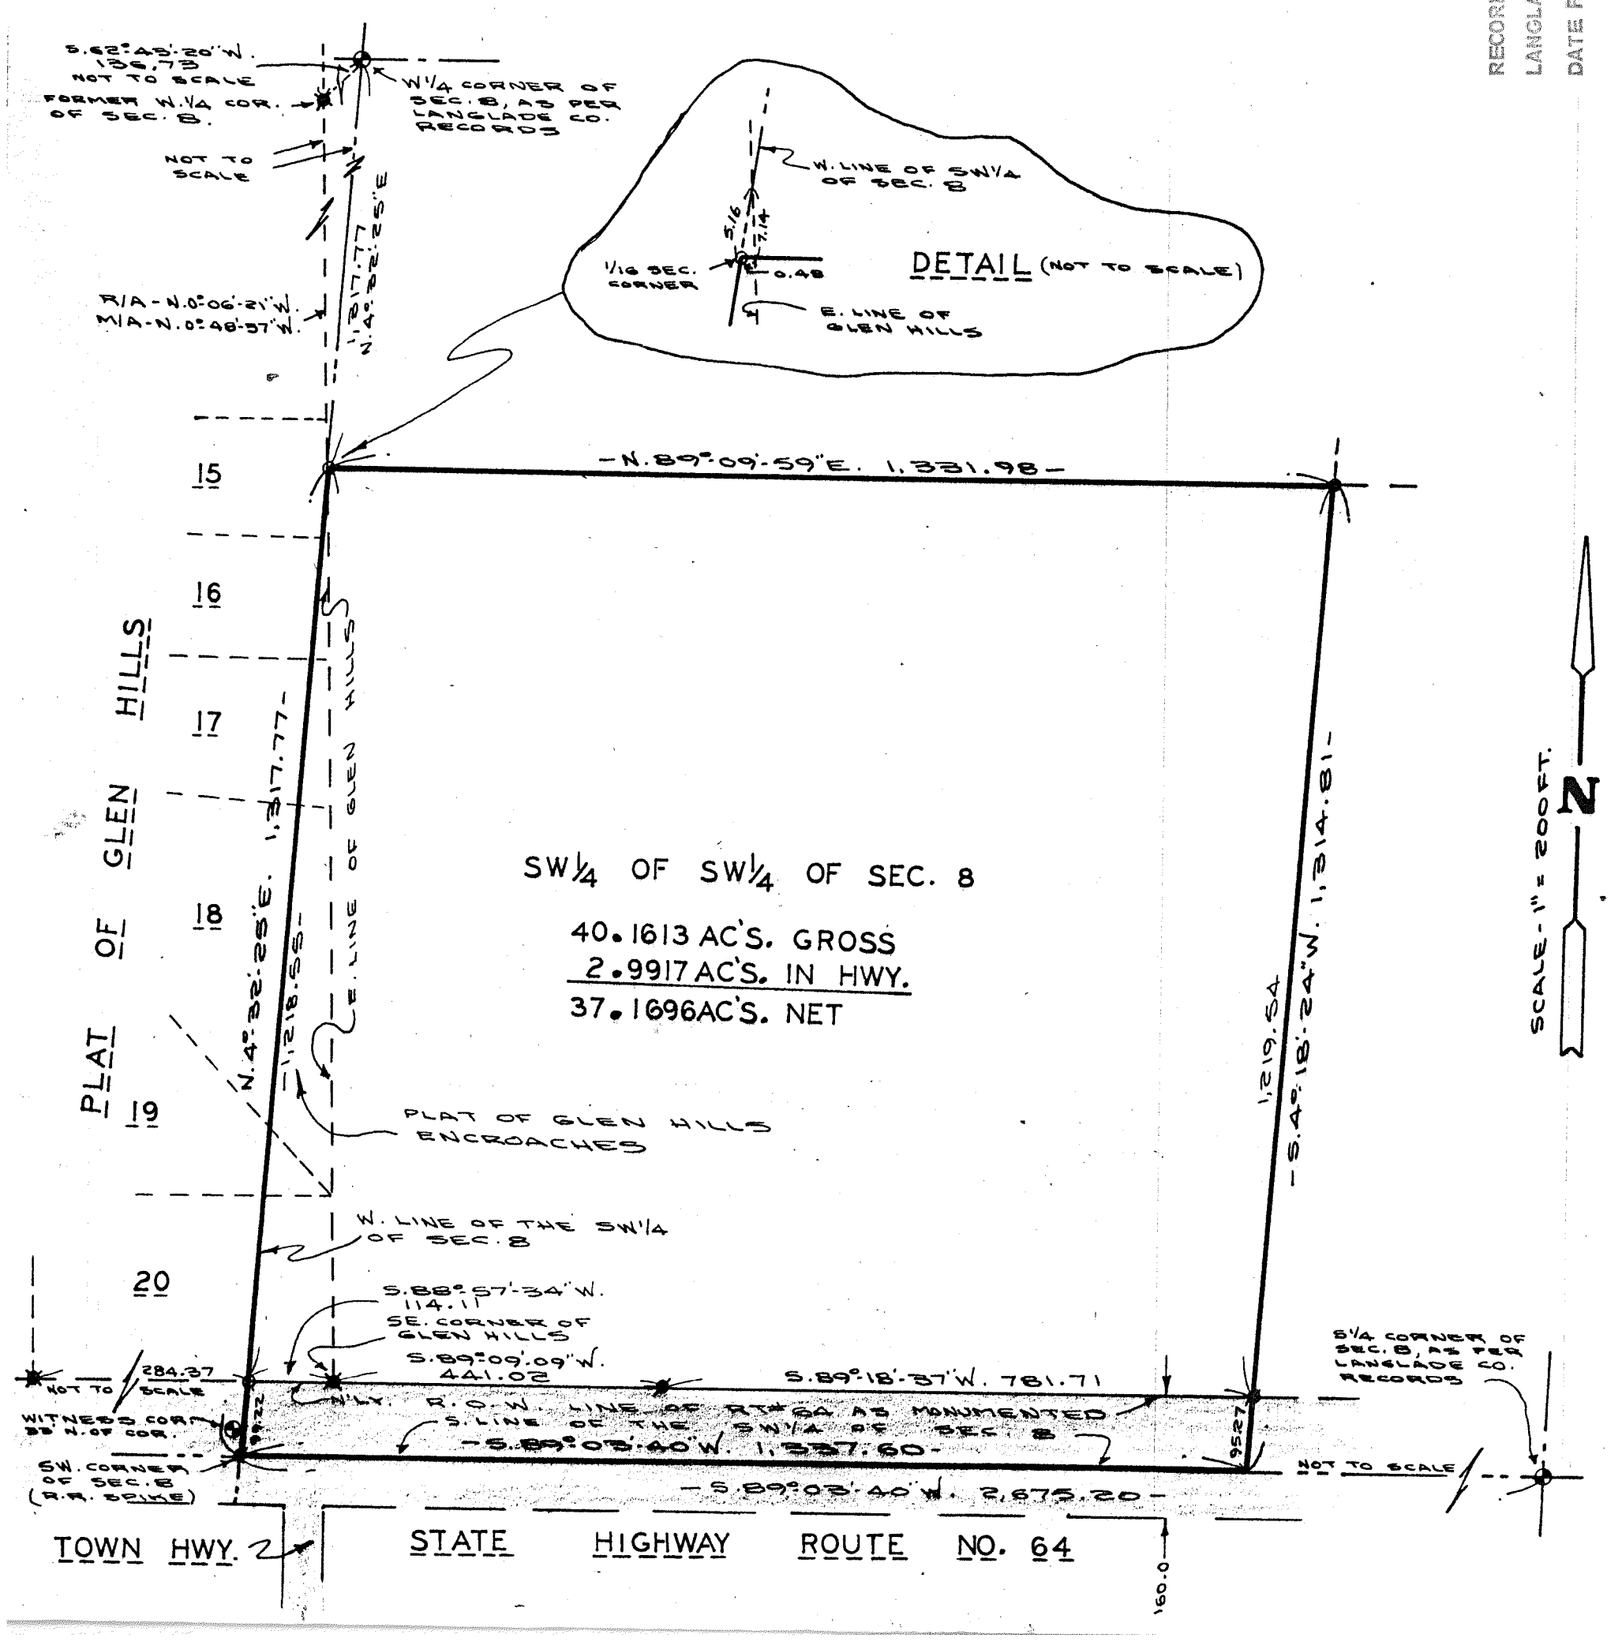
RECORD # 20083
LANGLADE COUNTY SURVEYORS OFFICE
DATE FILED: 6-15-93 BY: SJF