PLAT OF SURVEY

OF THE SOUTH 10 FT. OF LOT 1 AND ALL OF LOT 2 OF THE PLAT OF EDGEWATER REST, BEING A PART OF GOV'T. LOT 6 IN SECTION 12, TOWNSHIP 33 NORTH, RANGE 10 EAST.
IN LANGLADE COUNTY, WISC.
DESCRIPTION IS AS RECORDED IN DOC# 304312

PREPARED FOR: J.W. TRIPP

SURVEYORS CERTIFICATE I HEREBY CERTIFY THAT THIS SURVEY IS CORRECT AND TO THE BEST OF MY KNOWLEDGE AND BELIEF AND SUBJECT TO ALL EASEMENTS OF RECORD.

Wayne G. Dobbratz 6/8/94

STATE OF WISCONSIN
WAYNE G. DOBBRATZ
S-00973
TOWNSEND, WIS.
LAND SURVEYOR

LEGEND

- o DENOTES DROVE A 1" DIA. IRON PIPE
- ● DENOTES FOUND A 1¼" DIA. IRON PIPE
- DENOTES FOUND A IRON ROD
- DENOTES FOUND A 3" DIA. IRON PIPE
- DENOTES FOUND A 4" DIA. CAPPED IRON PIPE

R/A- DENOTES RECORDED AS
M/A- DENOTES MEASURED AS
P- DENOTES PRORATED DISTANCE

NOTES

BEARINGS SHOWN HEREON ARE BASED UPON A ASSUMED BEARING OF N.0°-53'-32"E. ALONG THE WEST LINE OF GOV'T. LOT 6.

TABLE OF ACREAGE

7,047.38 SQ.FT. = 0.1618 AC.	TO MEANDER LINE
2,830 ± SQ.FT. = 0.0650±AC.	BETWEEN MEANDER AND WATERS EDGE
9,877.38± SQ.FT. =0.2268±AC.	GROSS AREA IN THIS SURVEY

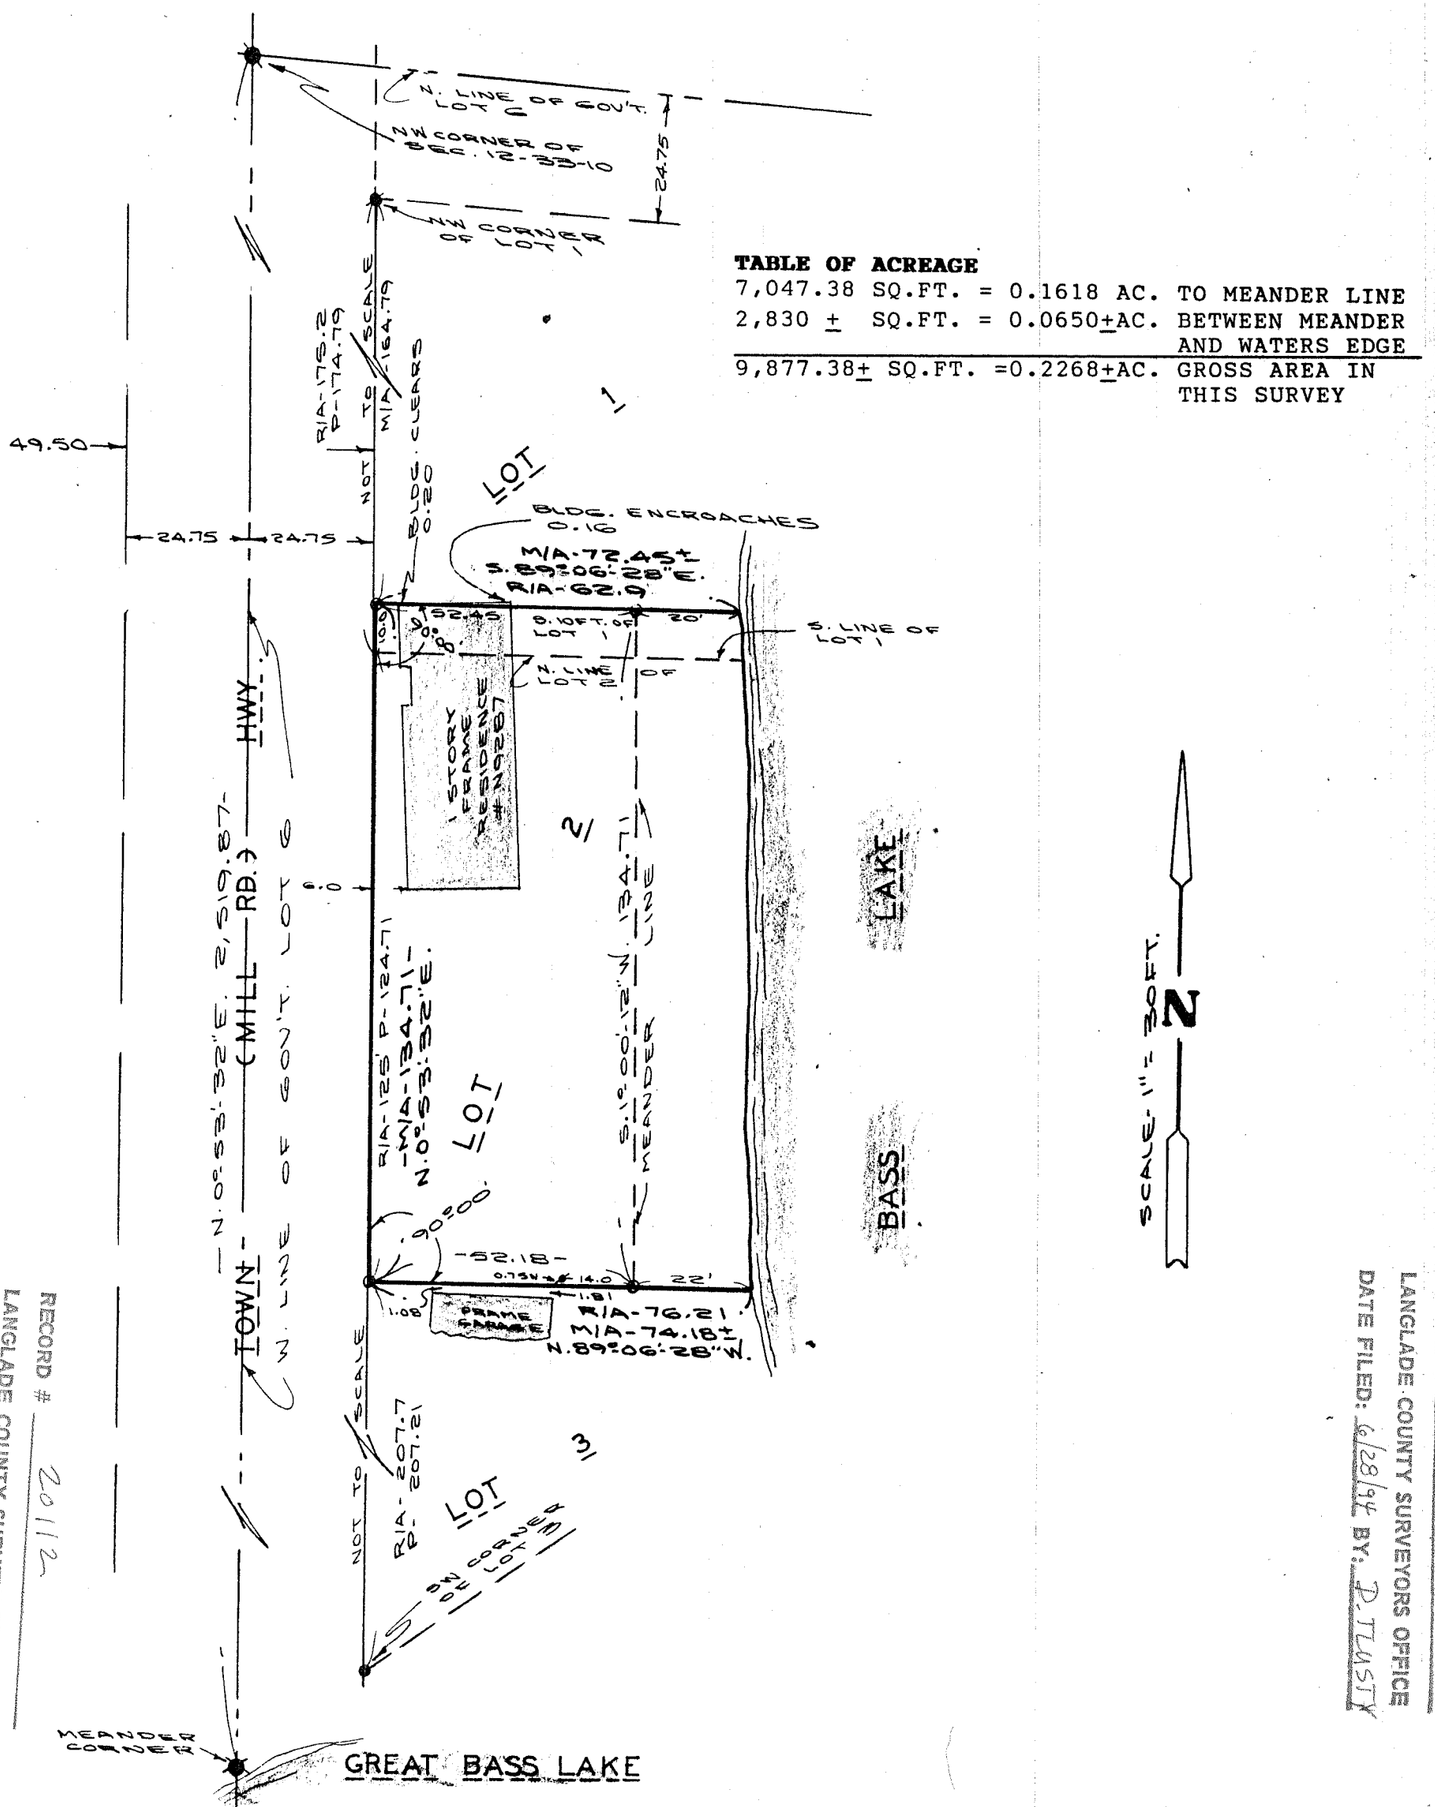

RECORD # 20112
LANGLADE COUNTY SURVEYORS OFFICE
DATE FILED: 6/28/94 BY: P. TLUSTY

RECORD # 20112
LANGLADE COUNTY SURVEYORS OFFICE
DATE FILED: 6/28/94 BY: PT