RECEIVED JUN 27 2002

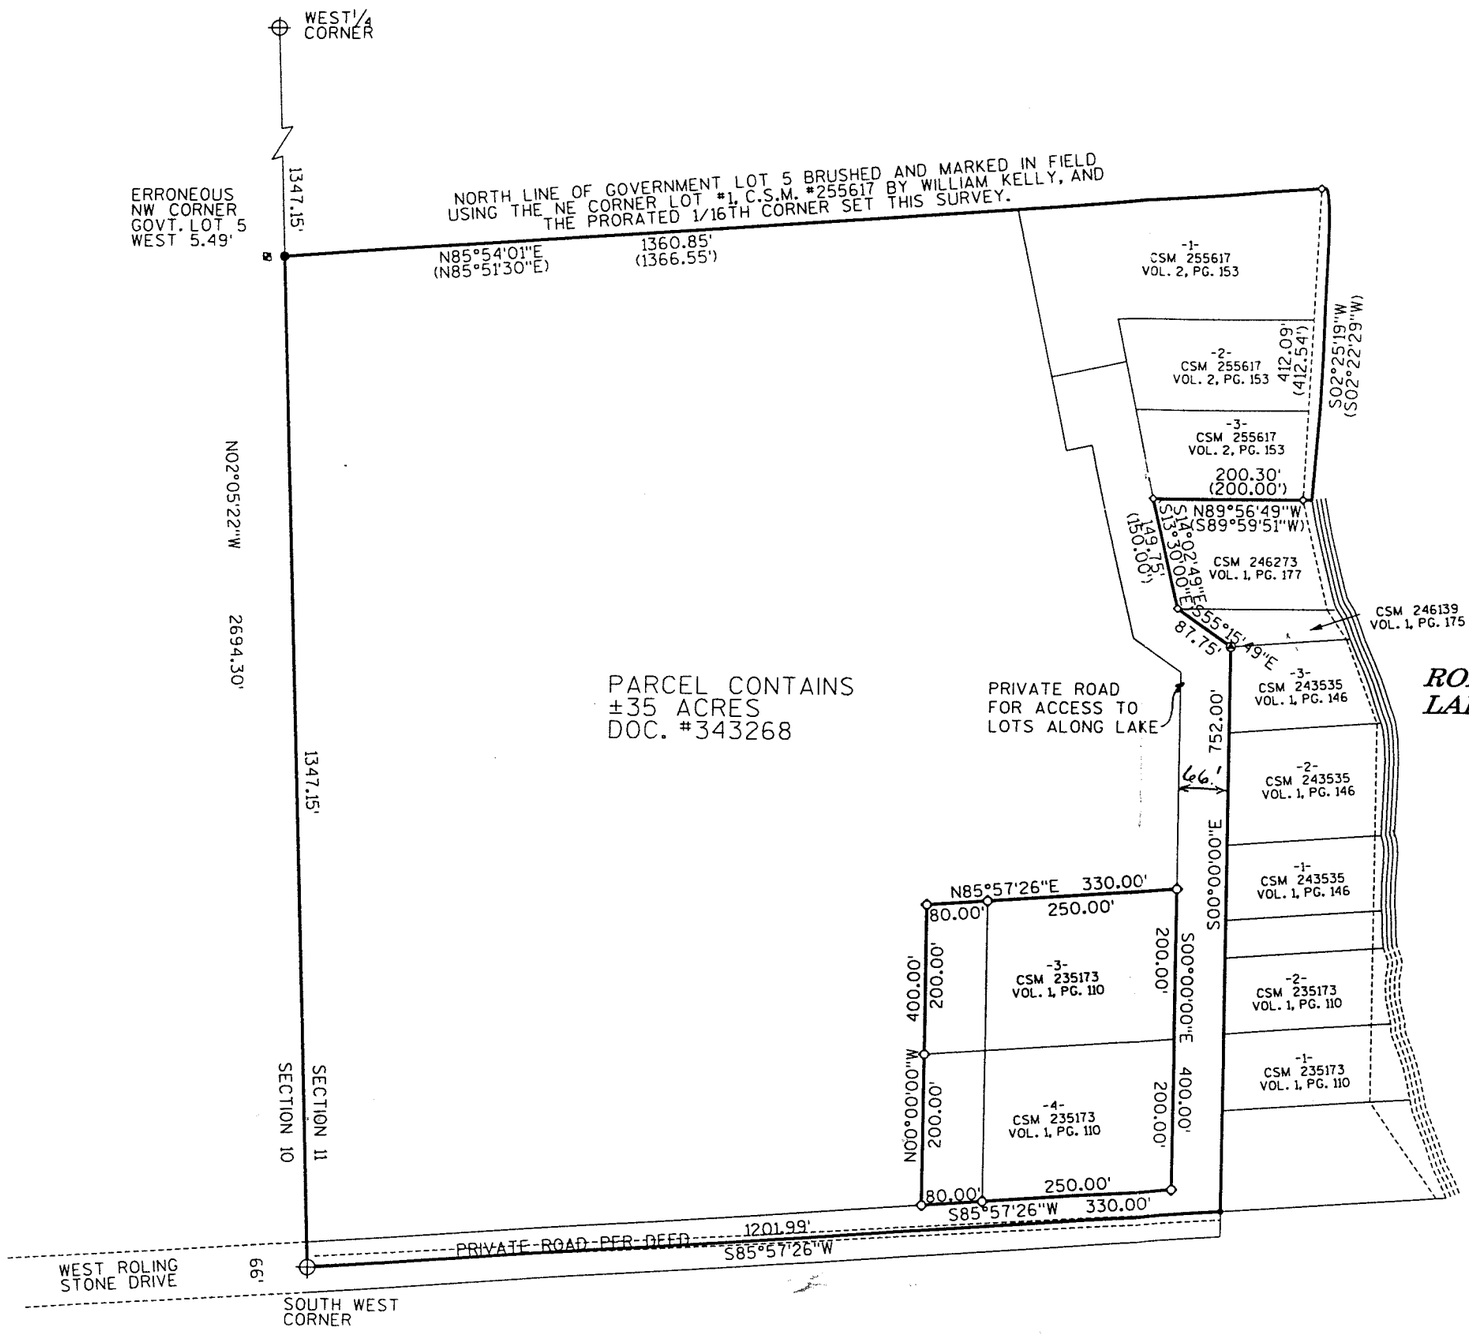

PLAT OF SURVEY
PART OF GOVERMENT LOT 5
SECTION 11, TOWN 34 NORTH
RANGE 12 EAST,. TOWNSHIP OF AINSWORTH, LANGLADE COUNTY, WISCONSIN

WISCONSIN
EUGENE C. UTTECH
S-1451
RHINELANDER, WI
LAND SURVEYOR
June 4, 2002

SURVEYOR'S CERTIFICATE

I, EUGENE C. UTTECH CERTIFY THAT I HAVE SURVEYED AND MAPPED THE EXTERIOR BOUNDARIES OF LANDS SHOWN ON THIS PLAT. THAT SAID PLAT IS A TRUE AND CORRECT REPRESENTATION OF LANDS SURVEYED TO THE BEST OF MY KNOWLEDGE AND BELIEF. I FURTHER CERTIFY THAT I HAVE PERFORMED THIS SURVEY UNDER THE DIRECTION OF MRS. TERRY KRAEMER OWNER OF SAID PROPERTY AND THAT I HAVE FULLY COMPLIED WITH CHAPTER A-E 7 OF THE WISCONSIN ADMINISTRATIVE CODE

SURVEY INTENDED TO LOCATE, MARK AND MAP THE OWNERSHIP BOUNDARIES OF LANDS DESCRIBED IN DOCUMENT # 343268 ON RECORD AT THE LANGLADE COUNTY REGISTER OF DEEDS OFFICE LOCATED AT ANTIGO, WISCONSIN.

LEGEND

- ⊕ 3½" DIA. BRASS CAP IN CONCRETE STAMPED TO IDENTIFY CORNER, FOUND
- ◙ 1 1/4" DIA. CAPPED IRON PIPE STAMPED TO IDENTIFY CORNER, FOUND
- ◇ 2" DIA. IRON PIPE, FOUND
- ◇ 1" DIA. IRON PIPE, FOUND
- ● 1 1/4" DIA. IRON ROD, SET
- • ¾" DIA. IRON ROD, SET
- ⊛ RAILROAD SPIKE, SET

200 0 200
SCALE IN FEET

RECORD # 20214
LANGLADE COUNTY SURVEYORS OFFICE
DATE FILED: 7/1/02 BY: D. TLUSTY

PLAT OF SURVEY
GOVERNMENT LOT 5
SEC. 11, T 34 N, R 12 E.
TERRY KRAEMER

MSA PROFESSIONAL SERVICES
TRANSPORTATION • MUNICIPAL
DEVELOPMENT • ENVIRONMENTAL
1835 N. Stevens St. Rhinelander, WI 54501
715-362-3244 1-800-844-7854 Fax: 715-362-4116
© MSA PROFESSIONAL SERVICES

DRAWN BY	CAR	DATE	04-26-2001
CHECKED BY	ECU	SCALE	1"=200'

SHEET 1 of 1
FILE NO. 980304