MAP OF SURVEY

TIMBER WOLF
LAND SURVEYING
DEAN WILLIAMS RLS-2468
715-275-4322

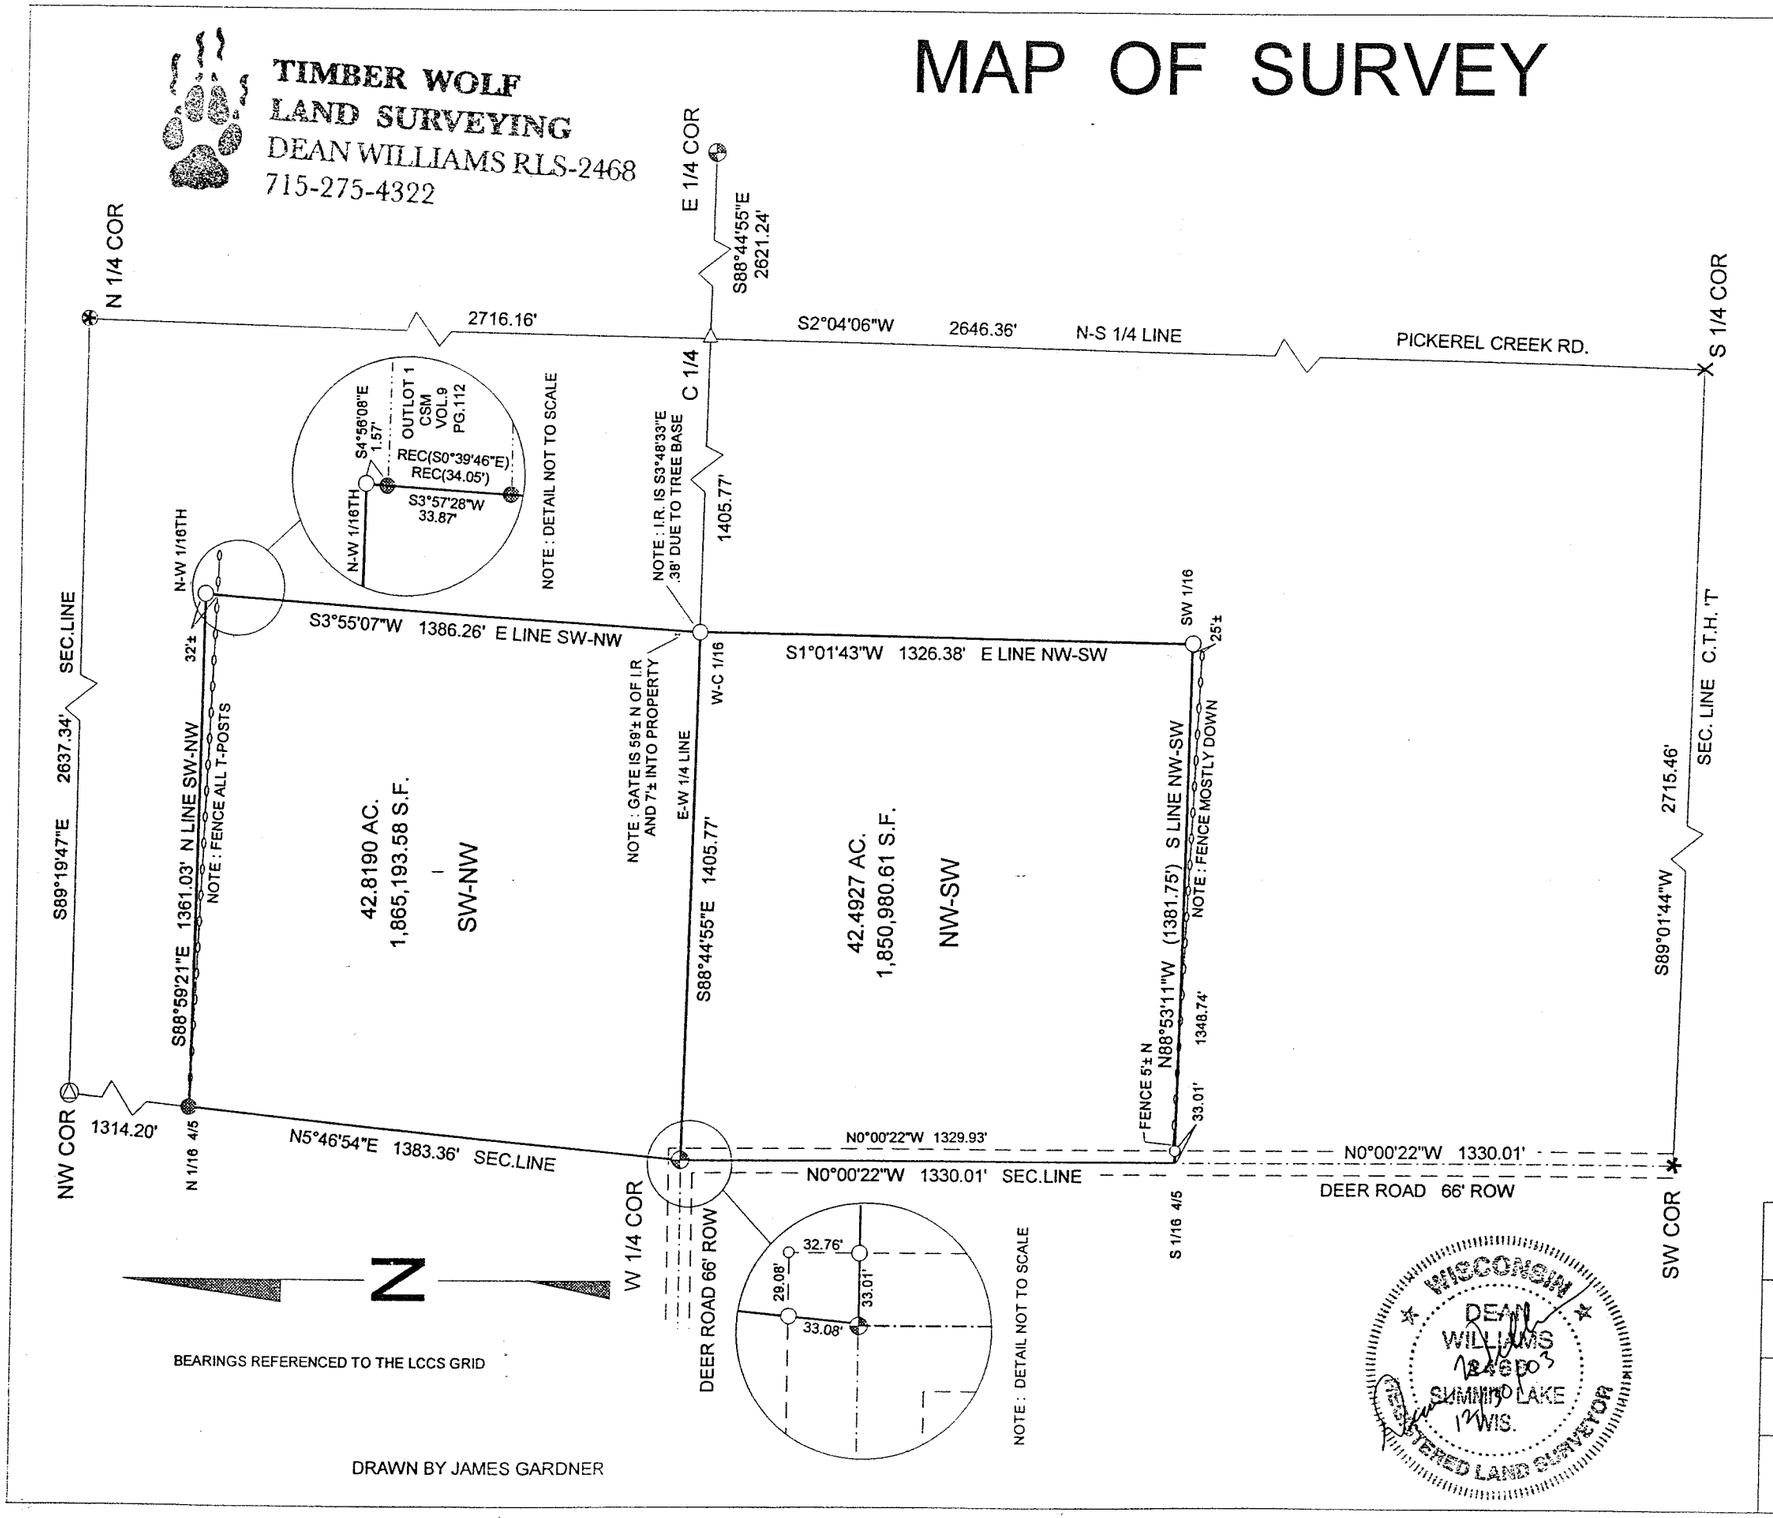

DRAWN BY JAMES GARDNER

SURVEYORS CERTIFICATE

I DEAN A. WILLIAMS RLS-2468 HEREBY CERTIFY THAT I HAVE SUBDIVIDED, SURVEYED AND PLATTED THE SW OF THE NW AND THE NW OF THE SW OF SECTION 4, T 33 N, R 12 E, TOWN OF AINSWORTH, LANGLADE COUNTY, WISCONSIN

LEGEND

- FOUND 2.5" B.C.I.P.
- FOUND PK NAIL
- FOUND 3.5" B.C. MON.
- FOUND RR SPIKE
- FOUND 2" B.C.I.P. MON.
- FOUND 1.315" I.P.
- CALC COR.
- SET .75" x 30" I.R. 1.5 LBS/FT
- SET .75" x 18" I.R. 1.5 LBS/FT

RECORD # 20274
LANGLADE COUNTY SURVEYORS OFFICE
DATE FILED: 10/20/04 BY: D. TLUSTY

SCALE 1" = 400'

0 200 400 800 1200

WISCONSIN DEAN WILLIAMS 12-29-03 SUMMIT LAKE WIS. REGISTERED LAND SURVEYOR

TIMBER WOLF LAND SURVEYING	
DEAN WILLIAMS RLS - 2468	
MARY RAY	12 - 29 - 2003
SCALE 1" = 400'	MAP 2003-16