# PLAT OF SURVEY

## PART OF THE SE1/4 NE1/4
## SECTION 17 T.32N.- R.11E., TOWN OF NEVA,
## LANGLADE COUNTY, WISCONSIN

SCALE: 1" = 200'

100 0 100 200

**LEGEND**

○ IRON PIPE SET 1.32" OD X 24" LONG WEIGHING 1.65#LF

BEARINGS REFERENCED TO THE LANGLADE COUNTY COORDINATE SYSTEM GRID.

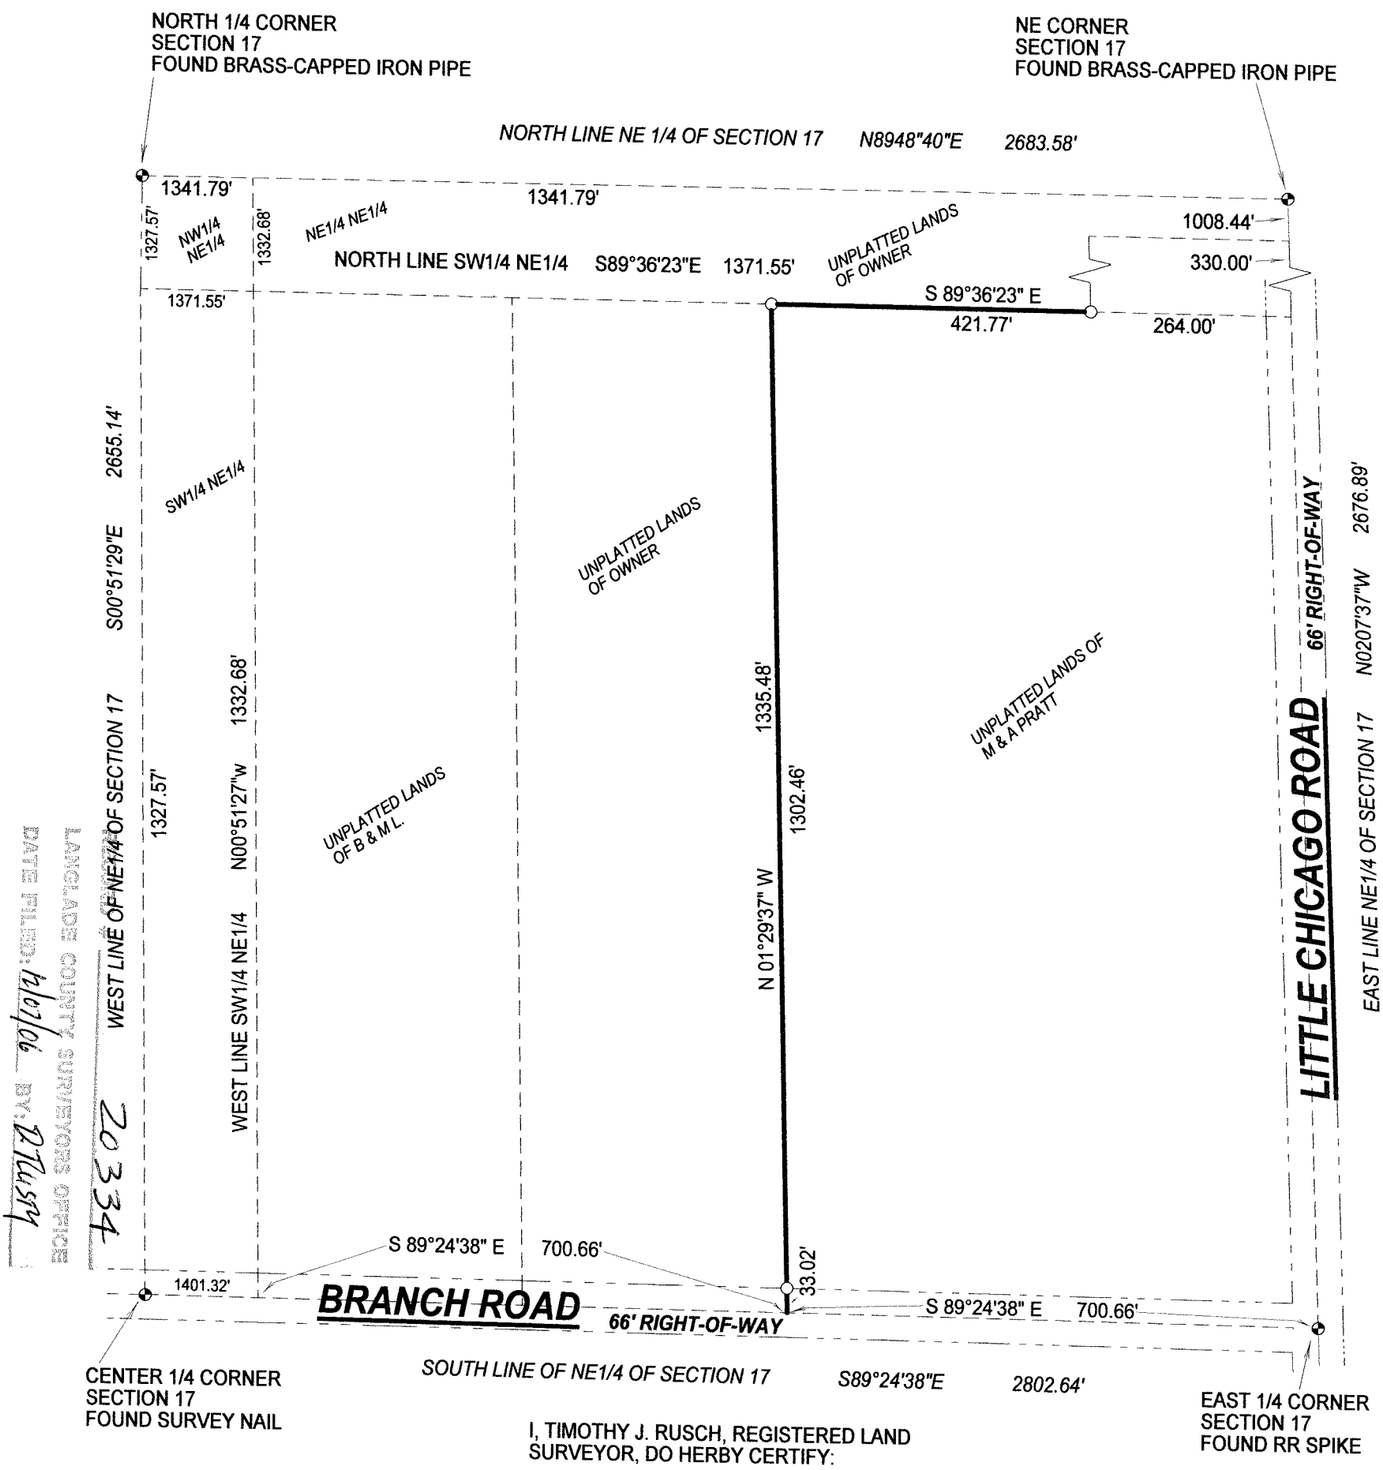



LANGLADE COUNTY SURVEYORS OFFICE
DATE FILED: 12/07/06 BY: D Rusch
20334


I, TIMOTHY J. RUSCH, REGISTERED LAND SURVEYOR, DO HERBY CERTIFY:

THAT I HAVE SURVEYED AND MAPPED BY THE ORDER OF DICK MARVIN, A PART OF THE SE1/4 NE1/4 OF SECTION 17, T.32N-R11E., TOWN OF NEVA, LANGLADE COUNTY, WISCONSIN.

THAT THIS SURVEY WAS FOR THE PURPOSE OF LOCATING AND MARKING TWO BOUNDARY LINES ONLY. OTHER GEOGRAPHIC FEATURES WERE NOT SURVEYED OR MAPPED.

THAT THIS IS A TRUE AND CORRECT REPRESENTATION OF THE BOUNDARIES SURVEYED TO THE BEST OF MY KNOWLEDGE AND BELIEF.

WISCONSIN
TIMOTHY J. RUSCH
S-2671
ANTIGO, WI
9-12-2006
LAND SURVEYOR


SURVEYED BY:
RUSCH ENGINEERING & SURVEYING LLC
400 RUSCH ROAD
ANTIGO, WI 54409
(715)623-5044


PROJECT # 06-4557