MAP OF SURVEY

THE SW1/4-SW1/4 AND PART OF THE NW 1/4-SW 1/4 AND NE 1/4-SW 1/4,
SECTION 35, T33N-R13E, TOWN OF LANGLADE
LANGLADE COUNTY, WISCONSIN

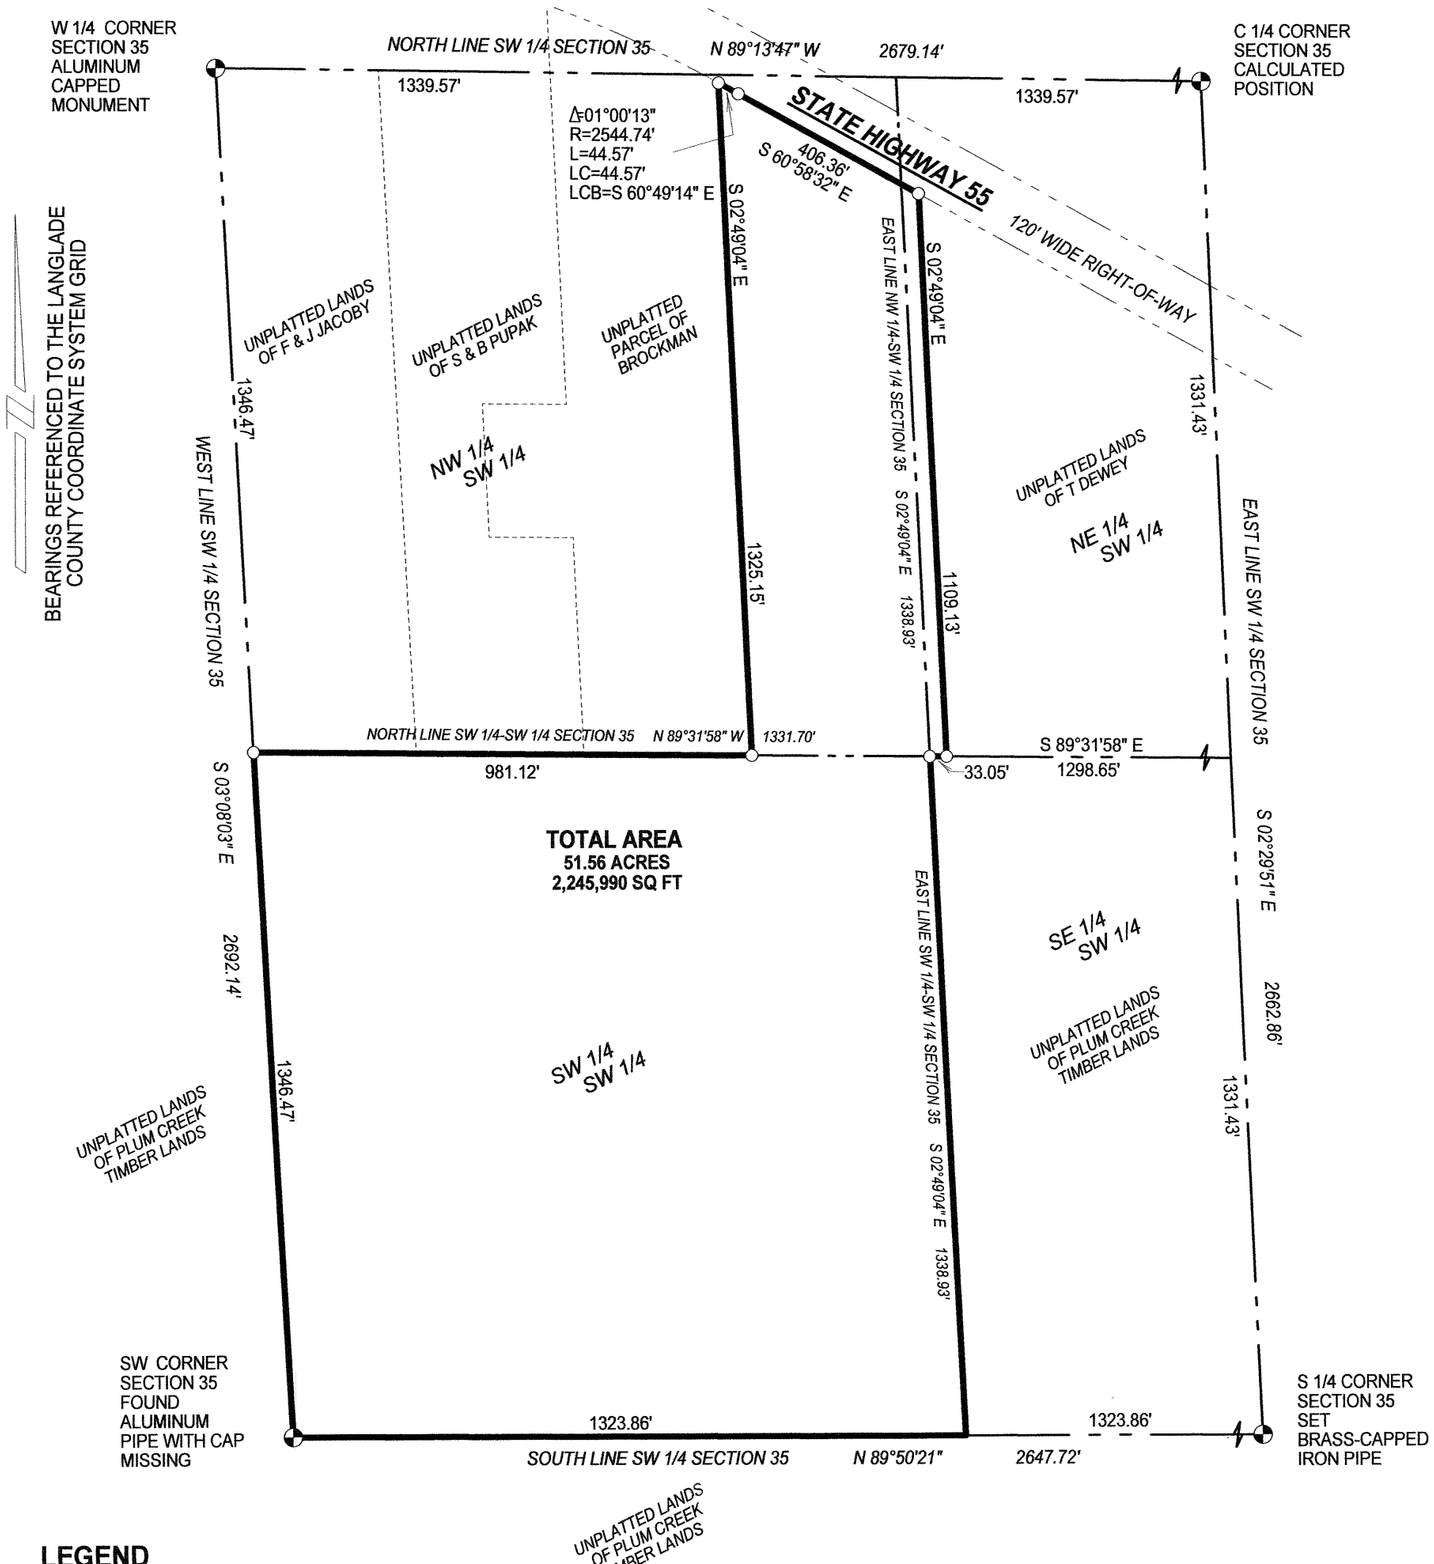

LEGEND

○ SET 1.05" OD X 24" LONG IRON PIPE WEIGHING 1.13 LB/LF

SCALE 1 INCH = 300 FEET

300 0 300

SURVEYED BY:
RUSCH ENGINEERING & SURVEYING LLC
400 RUSCH ROAD
ANTIGO, WI 54409
(715)623-5044
PROJECT # 07-4695

RECORD # 20376
LANGLADE COUNTY SURVEYORS OFFICE
DATE FILED: 3/26/09 BY: D. Tuszy

WISCONSIN
TIMOTHY J. RUSCH
S-2671
ANTIGO, WI
02-14-2008
LAND SURVEYOR

I, TIMOTHY J. RUSCH, REGISTERED LAND SURVEYOR, DO HEREBY CERTIFY:

THAT I HAVE SURVEYED AND MAPPED BY THE ORDER OF HARLAN MENTING, OWNER, A PARCEL BEING THE SW 1/4 - SW1/4 AND PART OF THE NW 1/4-SW 1/4 AND NE 1/4-SW 1/4 OF SECTION 35, T33N-R13E.

THAT THIS SURVEY WAS FOR THE PURPOSE OF LOCATING PROPERTY BOUNDARIES ONLY. OTHER GEOGRAPHICAL FEATURES WERE NOT MAPPED.

THAT THIS IS A TRUE AND CORRECT REPRESENTATION OF THE BOUNDARIES SURVEYED TO THE BEST OF MY KNOWLEDGE AND BELIEF.