PLAT OF SURVEY

PART OF THE SW1/4 NW1/4, SECTION 22, T34N-R12E,
TOWN OF AINSWORTH, LANGLADE COUNTY, WISCONSIN.

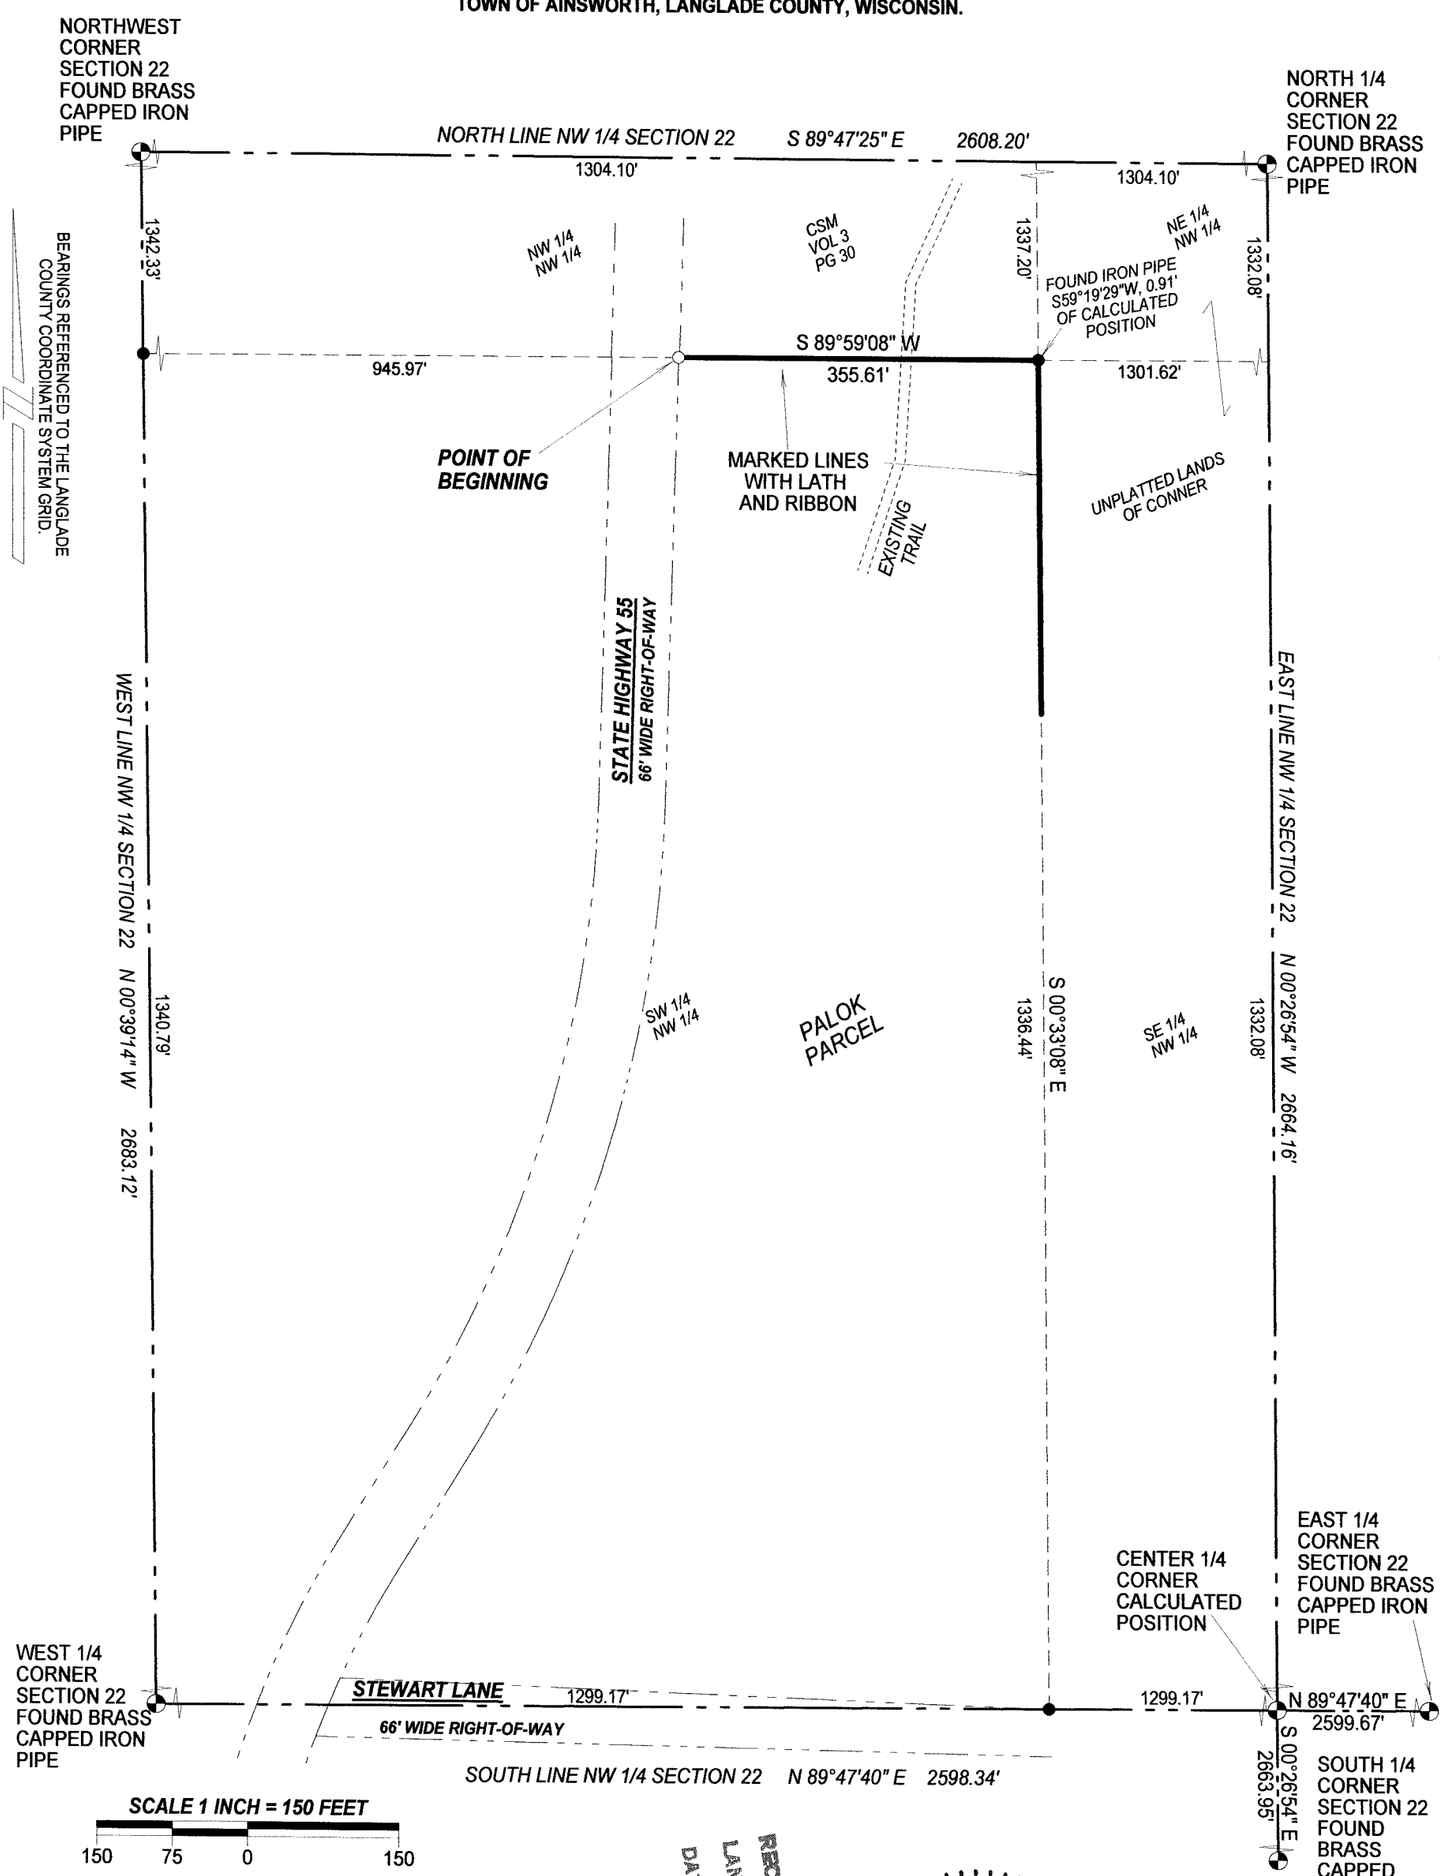

I, TIMOTHY J. RUSCH, REGISTERED LAND SURVEYOR, DO HEREBY CERTIFY:

THAT I HAVE SURVEYED AND MAPPED BY THE ORDER OF MARY PALOK, OWNER, A PART OF THE SW1/4 OF THE NW1/4 OF SECTION 22, T34N-R12E.

SAID BOUNDARY LINES ARE MORE PARTICULARLY DESCRIBED AS: COMMENCING AT THE NORTHWEST CORNER OF SECTION 22; THENCE S00°39'14"E, ALONG THE WEST LINE OF THE NW1/4 OF SAID SECTION, 1342.33 FEET; THENCE N89°59'08"E, ALONG THE NORTH LINE OF THE SW1/4 NW1/4, 945.97' TO THE POINT OF BEGINNING; THENCE CONTINUING N89°59'08"E, ALONG SAID LINE, 355.61 FEET; THENCE S00°33'08"E, ALONG THE EAST LINE OF THE SW1/4 NW1/4, 1336.44 FEET TOT THE POINT OF TERMINATION.

THAT THIS SURVEY WAS FOR THE PURPOSE OF LOCATING CERTAIN PROPERTY BOUNDARIES ONLY. OTHER GEOGRAPHICAL FEATURES WERE NOT MAPPED.

THAT THIS IS A TRUE AND CORRECT REPRESENTATION OF THE BOUNDARIES SURVEYED TO THE BEST OF MY KNOWLEDGE AND BELIEF.

RECORD OF SURVEY
LANGLADE COUNTY SURVEYORS OFFICE
DATE FILED: 8/9/13 BY: D Tusty
2040

WISCONSIN
TIMOTHY J. RUSCH S-2671 ANTIGO, WI
LAND SURVEYOR

09-09-2011

LEGEND

- ● FOUND IRON PIPE
- ○ SET 1.315" O.D. X 24" LONG IRON PIPE WEIGHING 1.68#/LF

SURVEYED BY:
RUSCH ENGINEERING & SURVEYING LLC
400 RUSCH ROAD
ANTIGO, WI 54409
(715)623-5044
PROJECT #11-5056