MAP OF SURVEY

**LOTS 40 AND 41 OF EVERGREEN HEIGHTS,
LOCATED IN THE SW 1/4, SECTION 28,
T31N-R11E, TOWN OF ANTIGO,
LANGLADE COUNTY, WISCONSIN**

BEARINGS REFERENCED TO THE LANGLADE COUNTY COORDINATE SYSTEM GRID.

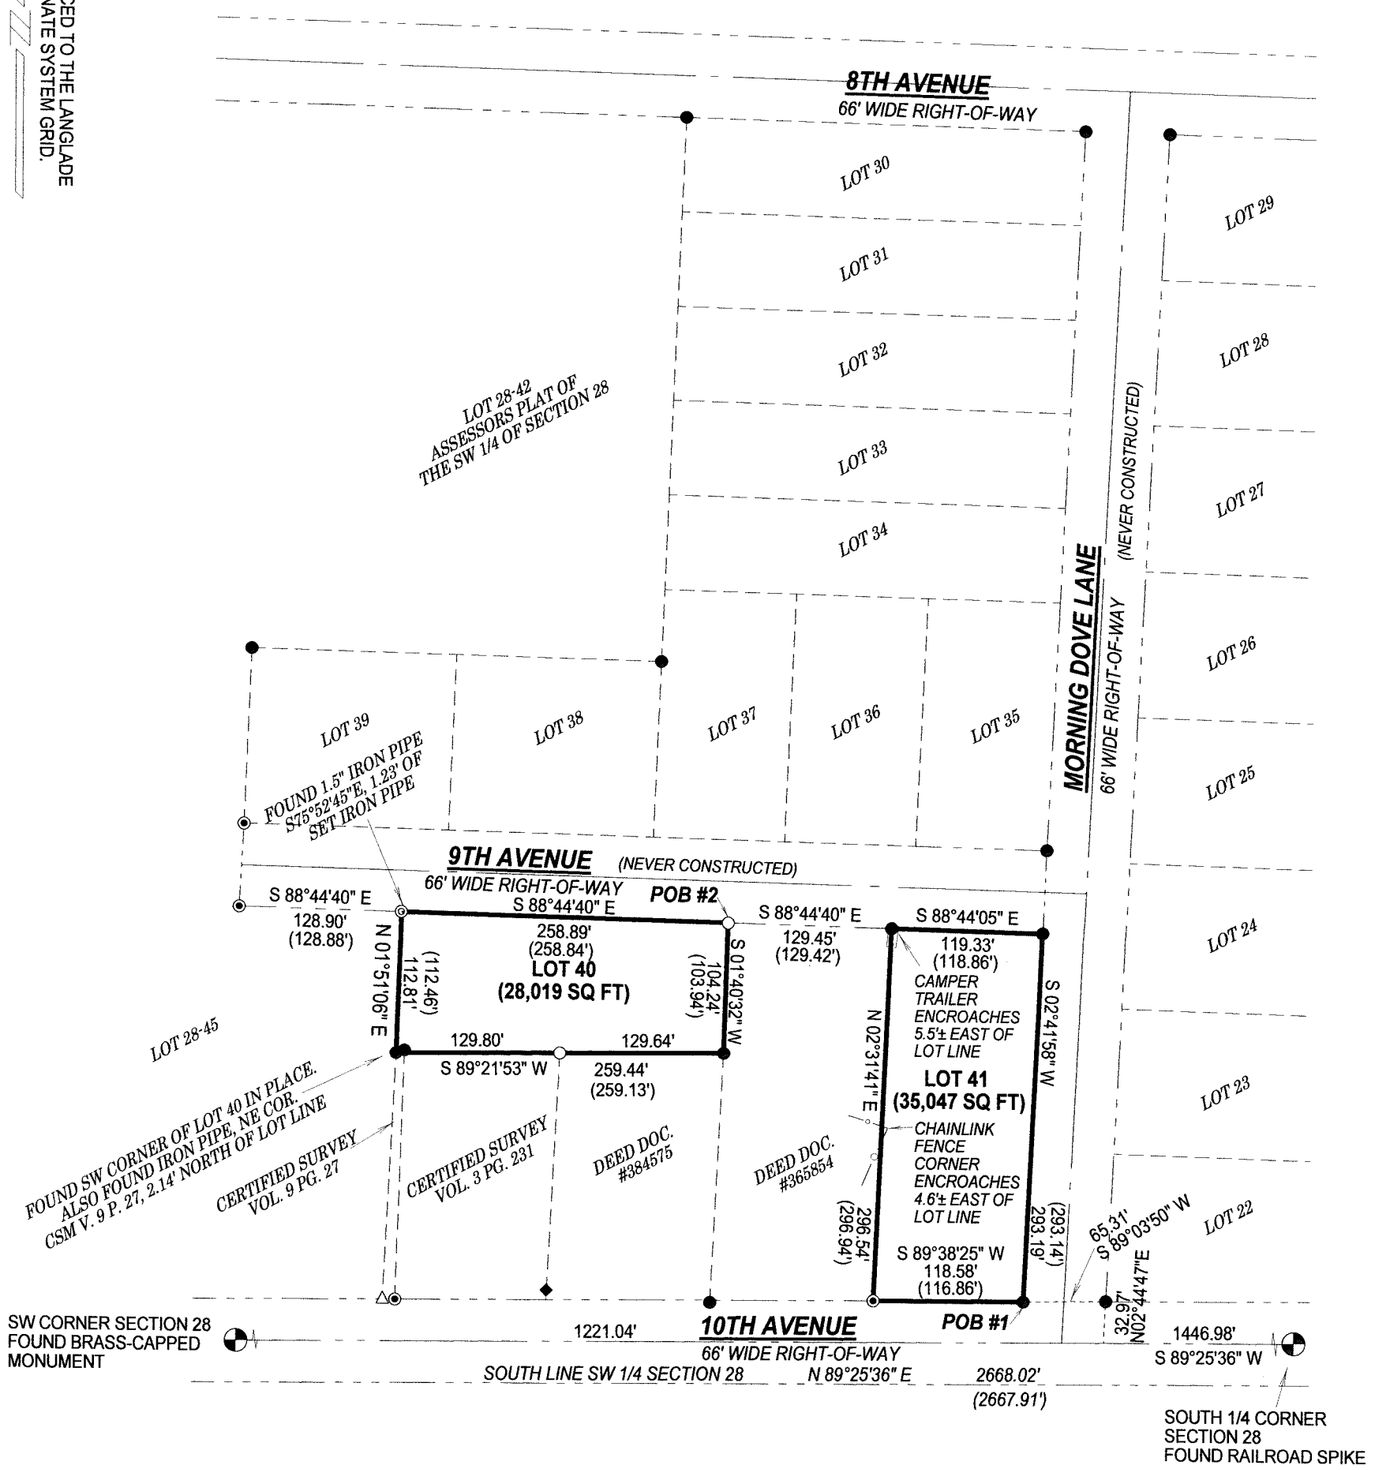

RECORD # 20448

LANGLADE COUNTY SURVEYORS OFFICE

DATE FILED: 9/20/13 BY: D. Tlusty

LEGEND

- ( ) RECORD DISTANCE
- △ FOUND "PK" NAIL
- ◉ FOUND 1.3" IRON PIPE
- ● FOUND 2" IRON PIPE
- ◆ FOUND AXEL SHAFT
- ○ SET 1.32" OD X 24" LONG IRON PIPE WEIGHING 1.68 LB/LF
- ◎ SET 1.05" OD X 24" LONG IRON PIPE WEIGHING 1.13 LB/LF

WISCONSIN
TIMOTHY J. RUSCH
S-2671
ANTIGO, WI
LAND SURVEYOR

11-30-2012

SURVEYED BY:
RUSCH ENGINEERING & SURVEYING LLC
400 RUSCH ROAD
ANTIGO, WI 54409
(715)623-5044
PROJECT #09-4840

SCALE 1 INCH = 120 FEET

120 0 120

I, TIMOTHY J. RUSCH, REGISTERED LAND SURVEYOR, DO HEREBY CERTIFY:

THAT I HAVE SURVEYED AND MAPPED BY THE ORDER OF CLARENCE FRISCH, OWNER, LOTS 40 AND 41 OF THE EVERGREEN HEIGHTS PLAT, LOCATED IN THE SW 1/4, SECTION 28, T31N-R11E. DESCRIBED AS FOLLOWS:

LOT 41
COMMENCING AT THE SOUTHWEST CORNER OF SECTION 28; THENCE N89°25'36"E, ALONG THE SOUTH LINE OF THE SW1/4 OF SAID SECTION, 1221.04 FEET; THENCE N02°44'47"E, 32.97 FEET; THENCE S89°03'50"W, 65.31 FEET TO THE POINT OF BEGINNING; THENCE S89°38'25"W, ALONG THE NORTH RIGHT-OF-WAY OF 10TH AVENUE, 118.58 FEET; THENCE N02°31'41"E, 296.54 FEET; THENCE S88°44'05"E, 119.33 FEET; THENCE S02°41'58"W, 293.19 FEET TO THE POINT OF BEGINNING.

LOT 40
COMMENCING AT THE SOUTHWEST CORNER OF SECTION 28; THENCE N89°25'36"E, ALONG THE SOUTH LINE OF THE SW1/4 OF SAID SECTION, 1221.04 FEET; THENCE N02°44'47"E, 32.97 FEET; THENCE S89°03'50"W, 65.31 FEET; THENCE N02°41'58"E, 293.19 FEET; THENCE N88°44'05"W, 119.33 FEET; THENCE N88°44'40"W, 129.45 FEET TO THE POINT OF BEGINNING; THENCE S01°40'32"W, 104.24 FEET; THENCE S89°21'53"W, 259.44 FEET; THENCE N01°51'06"E, 112.81 FEET; THENCE S88°44'40"E, 258.89 FEET TO THE POINT OF BEGINNING.

THAT THIS SURVEY WAS FOR THE PURPOSE OF LOCATING PROPERTY BOUNDARIES ONLY. OTHER GEOGRAPHICAL FEATURES WERE NOT MAPPED.

THAT THIS SURVEY IS A TRUE AND CORRECT REPRESENTATION OF THE BOUNDARIES SURVEYED TO TO THE BEST OF MY KNOLEDGE AND BELIEF.