PLAT OF SURVEY

Of Lots 14 and 15 of Evergreen Heights Plat, located in the Southeast 1/4 of the Southwest 1/4 of Section 28, Township 31 North, Range 11 East, Town of Antigo, Langlade County, Wisconsin.

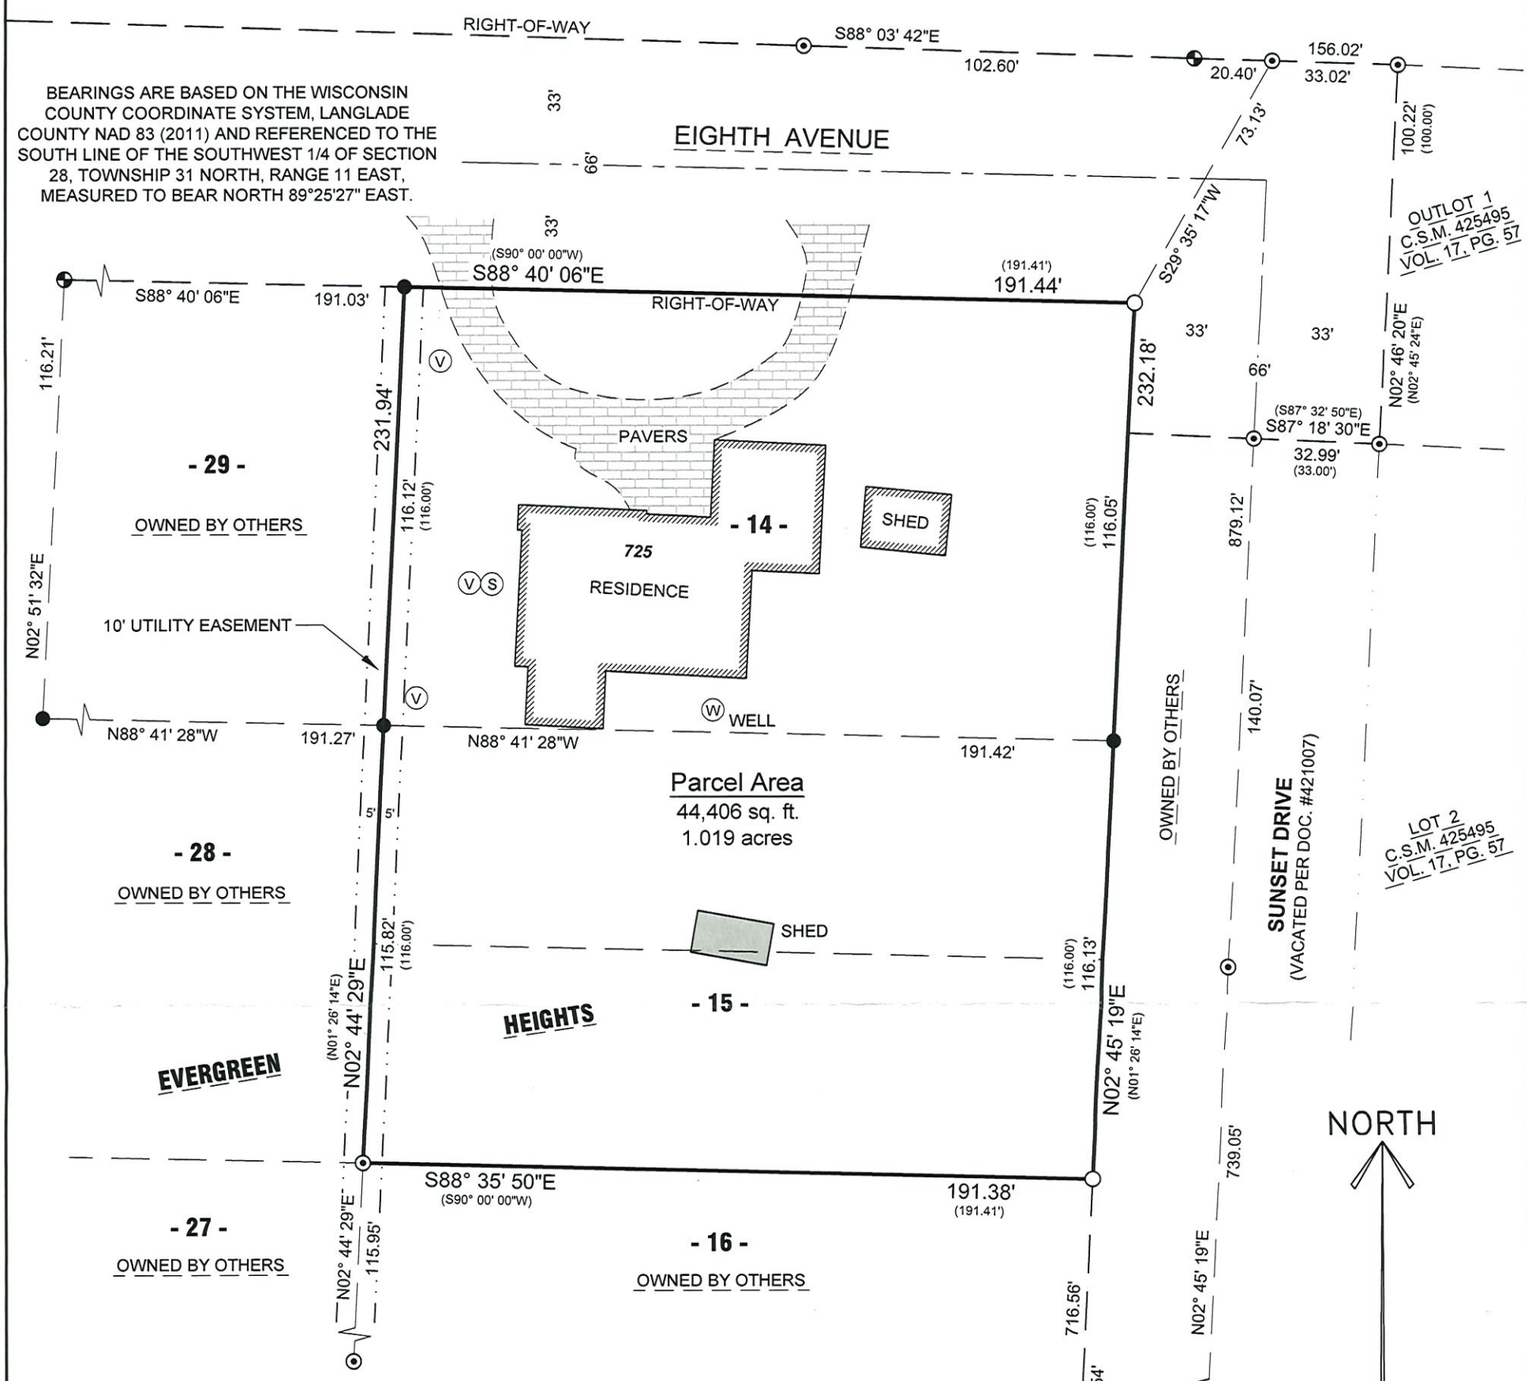

LEGAL DESCRIPTION

Of Lots 14 and 15 of Evergreen Heights Plat, located in the Southeast 1/4 of the Southwest 1/4 of Section 28, Township 31 North, Range 11 East, Town of Antigo, Langlade County, Wisconsin.

That said parcel is subject to all easements, restrictions and right-of-ways of record.

1" = 40'

0 40

SURVEYOR'S CERTIFICATE:

I, Christopher L. Fieri, Professional Land Surveyor S-2954, do hereby certify to the best of my knowledge and belief, that at the direction of Joanne Longway, Owner of said lands, I have surveyed and mapped the lands described hereon. I further certify that said survey and map thereof are a correct and accurate representation of the exterior boundaries of said land and that I have fully complied with the provisions of Wisconsin Administrative Code A-E7 in surveying and mapping said lands.

Dated this 18th day of APRIL 2025

Christopher L. Fieri

Riverside Land Surveying. LLC
Christopher L. Fieri
WI P.L.S. S-2954

WISCONSIN
CHRISTOPHER L. FIERI
S-2954
WAUSAU, WI
LAND SURVEYOR

RECORD # 20665
LANGLADE COUNTY SURVEYORS OFFICE
DATE FILED: 7/2/25 BY: D.T.

LEGEND
○ - SET 1-1/4" O.D. x 24" IRON PIPE WEIGHING 1.68 LBS/LIN. FT.
⊙ - FOUND 1" O.D. IRON PIPE
● - FOUND 1-1/4" O.D. IRON PIPE
◐ - FOUND 2" O.D. IRON PIPE
( ) - RECORDED BEARING/LENGTH
Ⓢ - SEPTIC COVER
Ⓥ - SEPTIC VENT

SHEET	PLAT OF SURVEY FOR	REVISION:	RIVERSIDE LAND SURVEYING LLC	PROJECT No.
1 OF 1	GARY & JOANNE LONGWAY 725 EAST 8TH AVENUE ANTIGO, WI 54409	SURVEYED BY: CLF DRAWN BY: CLF CHECKED BY: KJW FIELD WORK: APR. 11, 2025 DRAFT DATE: APR. 15, 2025	5310 WILLOW STREET, WESTON, WI 54476 PH 715-241-7500 - FAX 715-355-6894 email - mail@riversidelandsurveying.com	4600