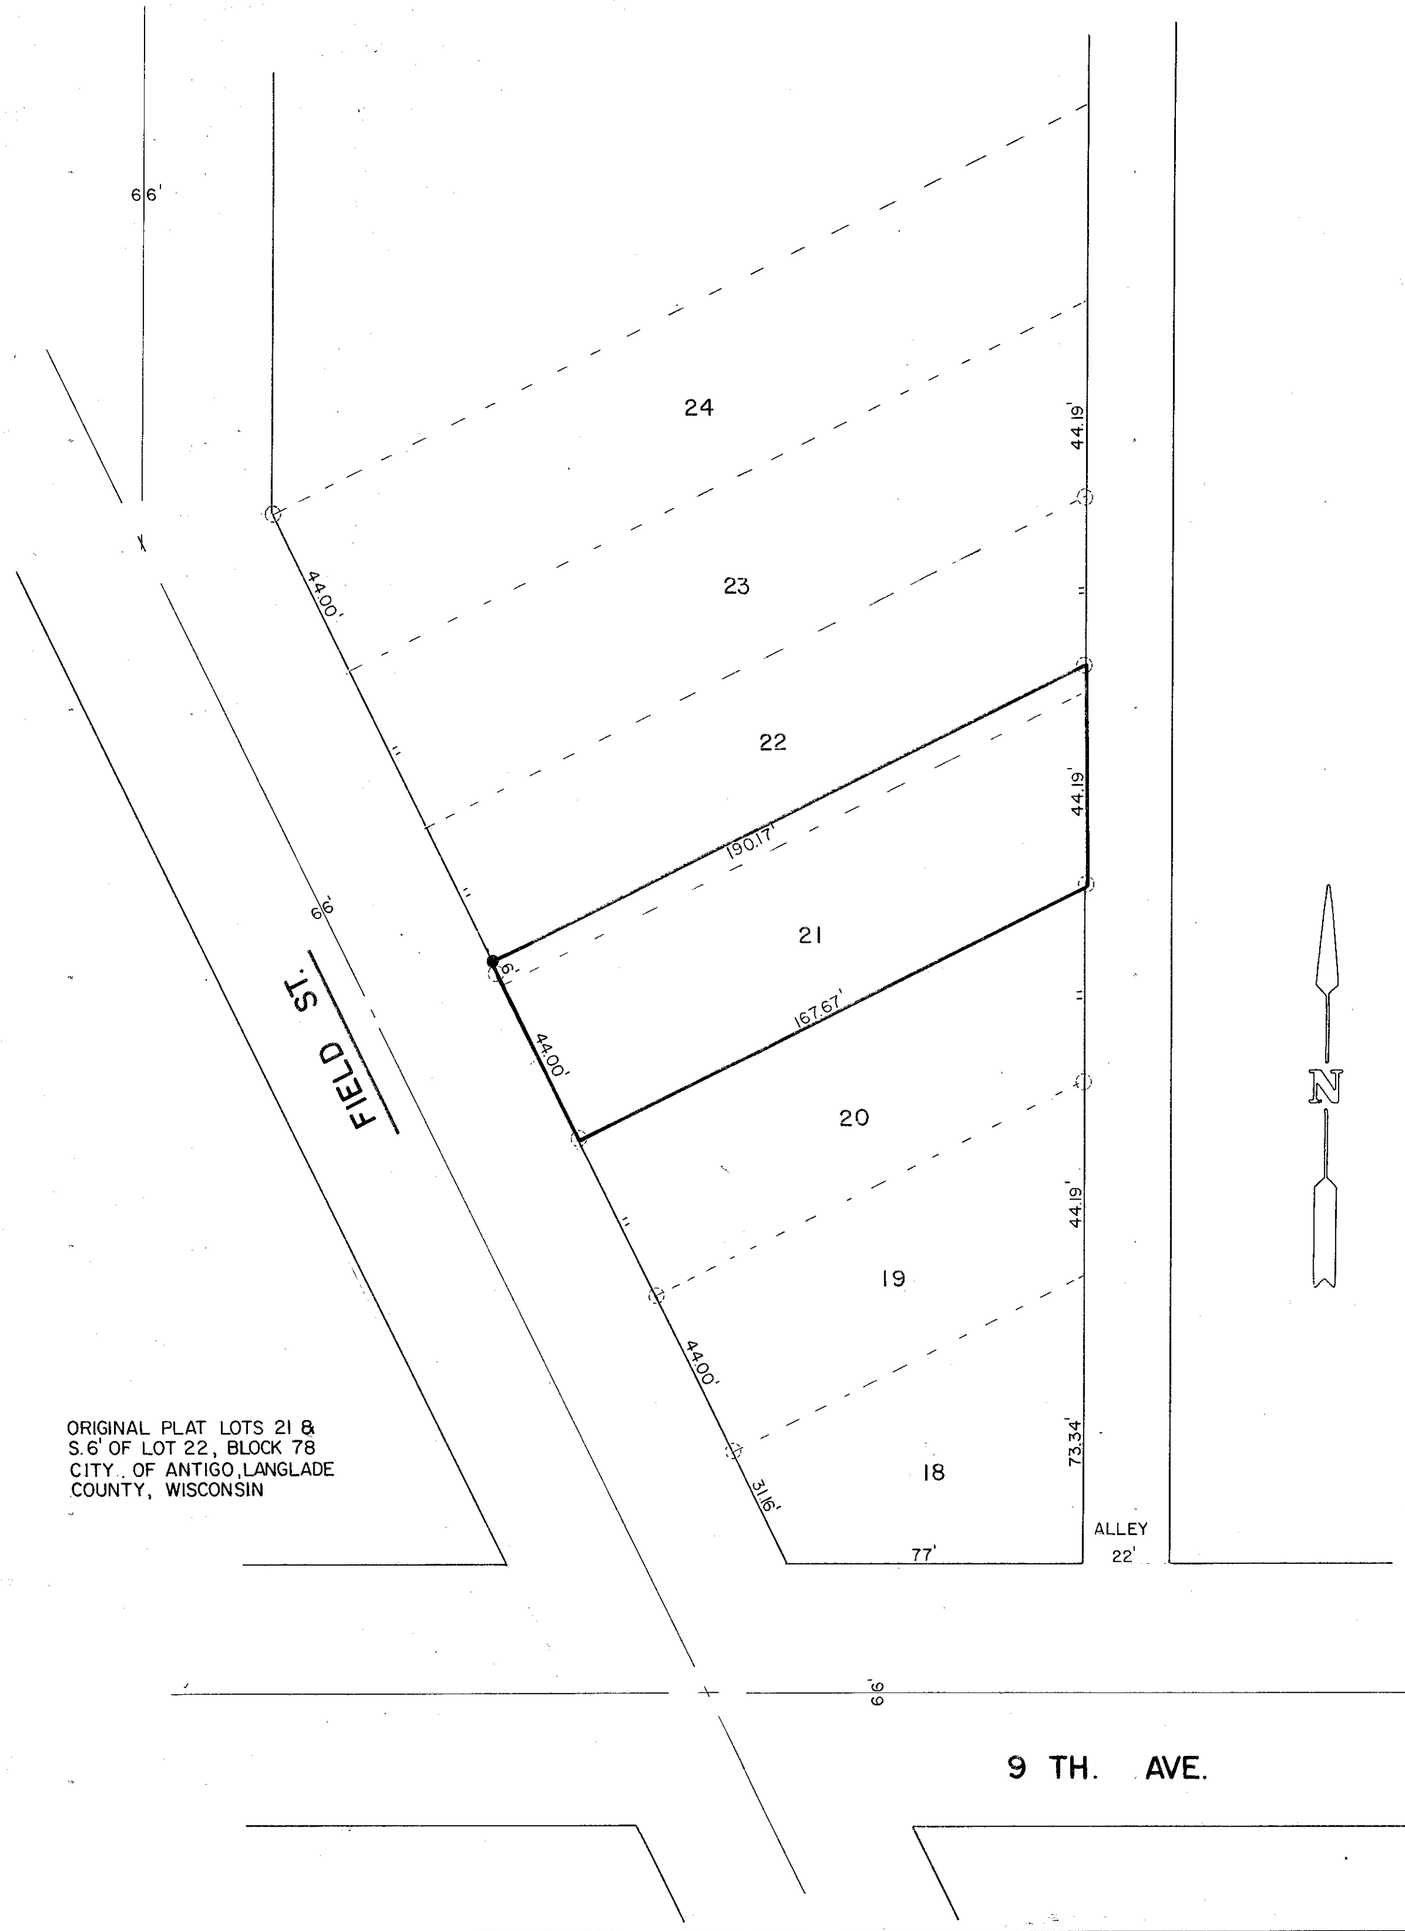

DESCRIPTION

A parcel of land located in Lots 21 and 22 of Block 78 of the Original Plat to the City of Antigo, Langlade County, Wisconsin, being more particularly described as follows;

All of Lot 21 and the South 6.00 feet of Lot 22 of Block 78 of the Original Plat to the City of Antigo, Langlade County, Wisconsin.

I, Gary A. Radtke, Registered Land Surveyor certify that I made such survey and map under the direction of Mr. Samuel Stone, owner of said land. That the map is a correct representation of all exterior boundaries of the survey.

GARY A. RADTKE S-1248

WISCONSIN GARY A. RADTKE S-1248 ANTIGO, WIS. LAND SURVEYOR

EXISTING IRONS

IRON SET

RECORD # 30054
LANGLADE COUNTY SURVEYORS OFFICE
DATE FILED: 5/24/93 BY. D.T.

DYNAMIC ENGINEERING - SURVEYING

SCALE 1" = 30'	REVISIONS	BY	DATE
DATE 7-22-77			
DR'N. J.F CK'D. GAR			
APV'D. GAR			
TITLE STONE		NO. 704 -77S	

BRUNING 40-105