LOCATION \ DESCRIPTION

THE SOUTHWEST QUARTER OF THE NORTHWEST QUARTER AND THE NORTHEAST QUARTER OF THE NORTHWEST QUARTER, SECTION 9, T34N-R11E, TOWN OF ELCHO, LANGLADE COUNTY, WISCONSIN AND A 66 FOOT WIDE INGRESS, EGRESS AND UTILITY EASEMENT ACROSS NORTHWEST QUARTER OF THE NORTHWEST QUARTER, SECTION 9, THE NORTHEAST QUARTER OF THE NORTHEAST QUARTER, THE NORTHWEST QUARTER OF THE NORTHEAST QUARTER, THE SOUTHWEST QUARTER OF THE NORTHEAST QUARTER, THE SOUTHEAST QUARTER OF THE NORTHWEST QUARTER AND THE SOUTHWEST QUARTER OF THE NORTHWEST QUARTER, SECTION 8, T34N-R11E, TOWN OF ELCHO, LANGLADE COUNTY, WISCONSIN.

N
W E
S

REF: WEST LINK, NORTHWEST QUARTER, (W 1/4 - NW COR) SEC. 9 ASSUMED TO BEAR N02°23'18"E 2484.02'

SURVEYORS' CERTIFICATE

I, JEFFREY M. LIEUWEN, REGISTERED LAND SURVEYOR, S-2617, HEREBY CERTIFY THAT I HAVE SURVEYED AND MAPPED THE HEREON DESCRIBED AND DEPICTED LANDS TO MY BEST KNOWLEDGE AND BELIEF.

JEFFREY M. LIEUWEN RLS 2617

LEGEND

- SET 3/4" x 18" REBAR (WT. 1.50 LBS\FT)
- SET 1 1/4" x 5' IRON PIPE (WT. 2.27 LBS\FT)
- FOUND 3/4" REBAR
- FOUND 1" PIPE
- FOUND 2 1/2" PIPE w/ BRASS CAP
- FOUND LANGLADE COUNTY MON. (2" ALUM. MON w/ ALUM. CAP)

SCALE: 1" = 200'
DATE: OCTOBER 26, 2015
REVISED: JANUARY 28, 2016

0 100 200 400

ROB KAMPS LAND SURVEYING & SOIL TESTING, LLC.
JEFFREY M. LIEUWEN, RLS
P.O. BOX 757
CRIVITZ, WISCONSIN 54114-0757
robkampslandsurveying@gmail.com

SURVEYED BY THE ORDER OF:
MIKE BYRON
3865 N. BROOKFIELD ROAD, SUITE 200
BROOKFIELD, WISCONSIN 53045

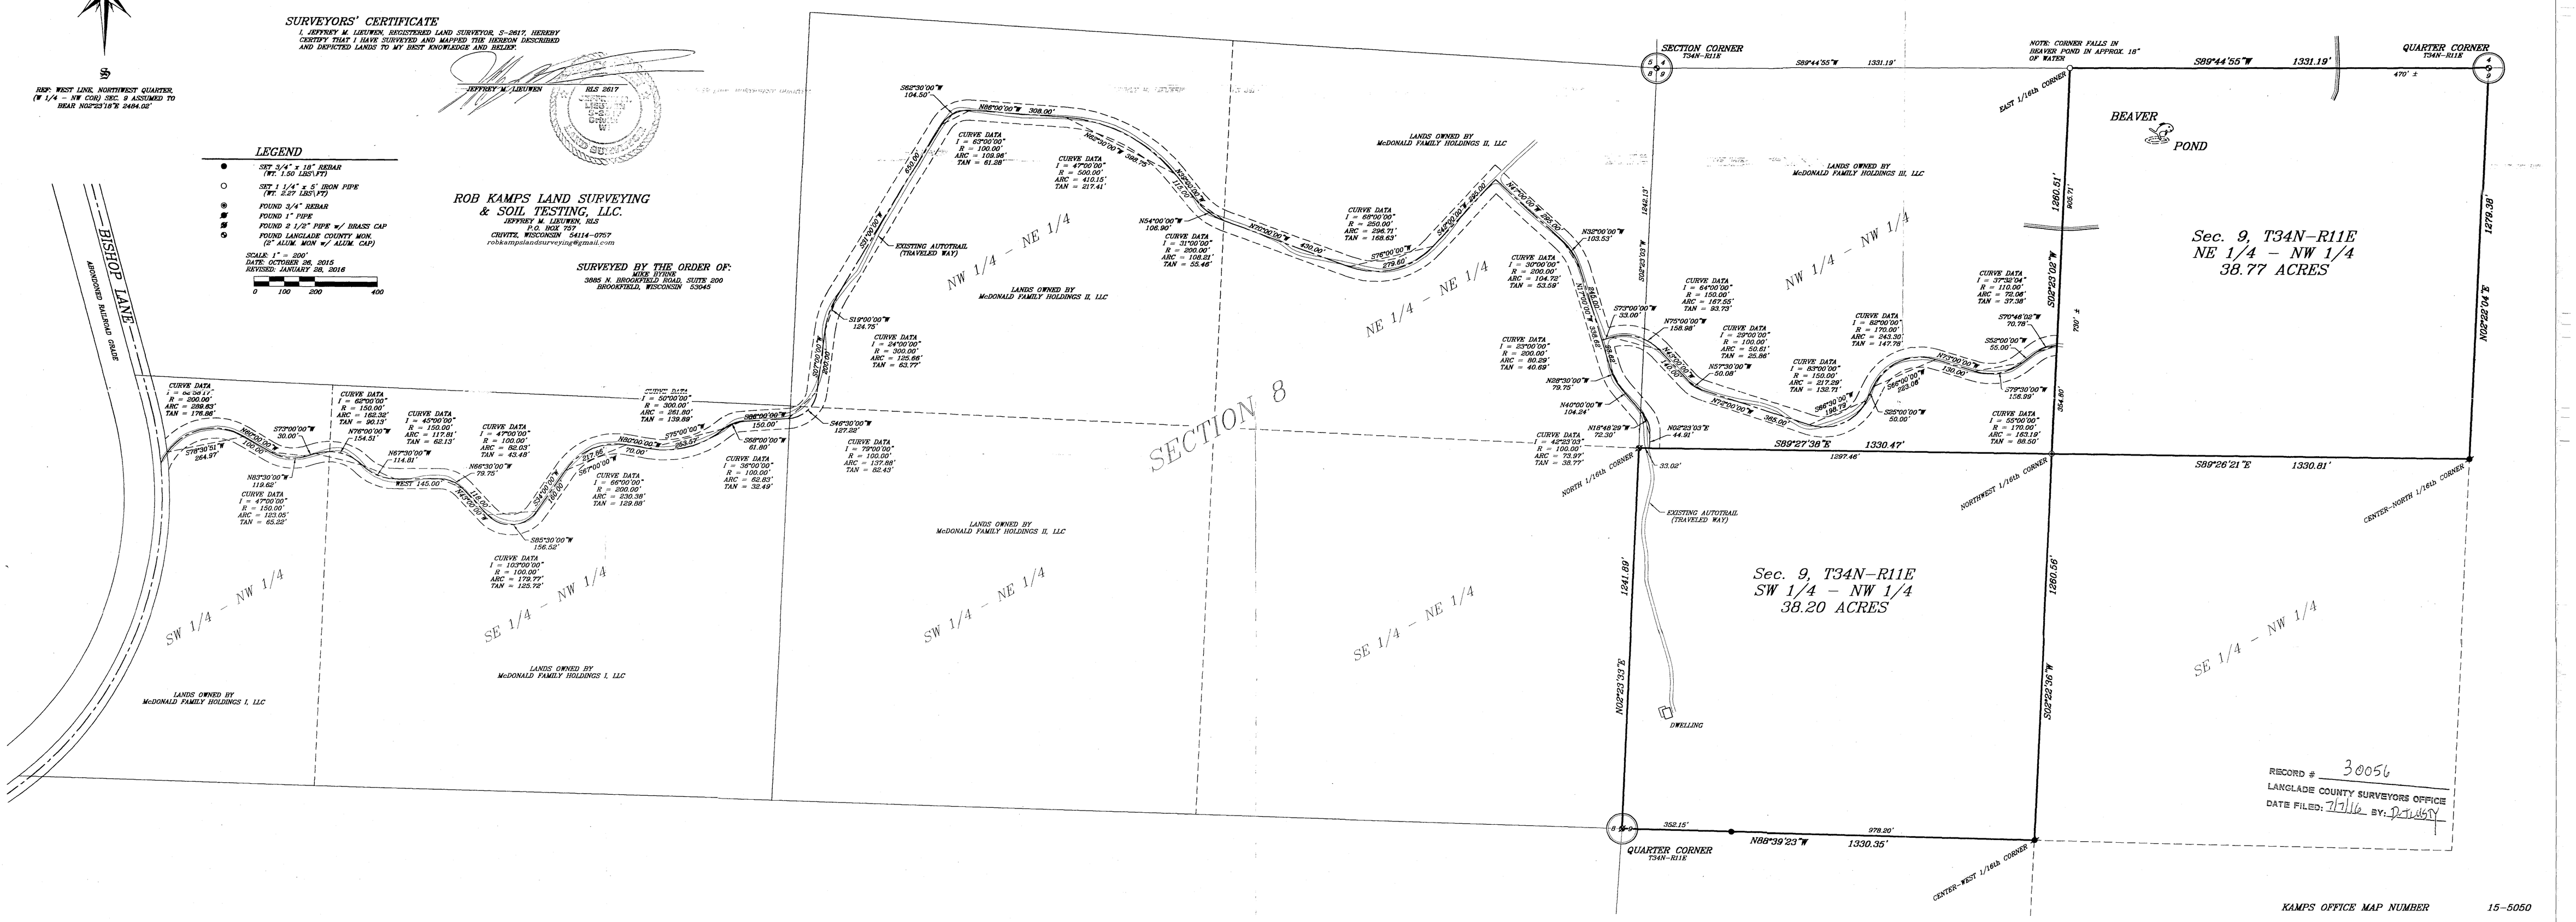

RECORD # 30056
LANGLADE COUNTY SURVEYORS OFFICE
DATE FILED: 7/7/16 BY: DeTWISTY

KAMPS OFFICE MAP NUMBER 15-5050