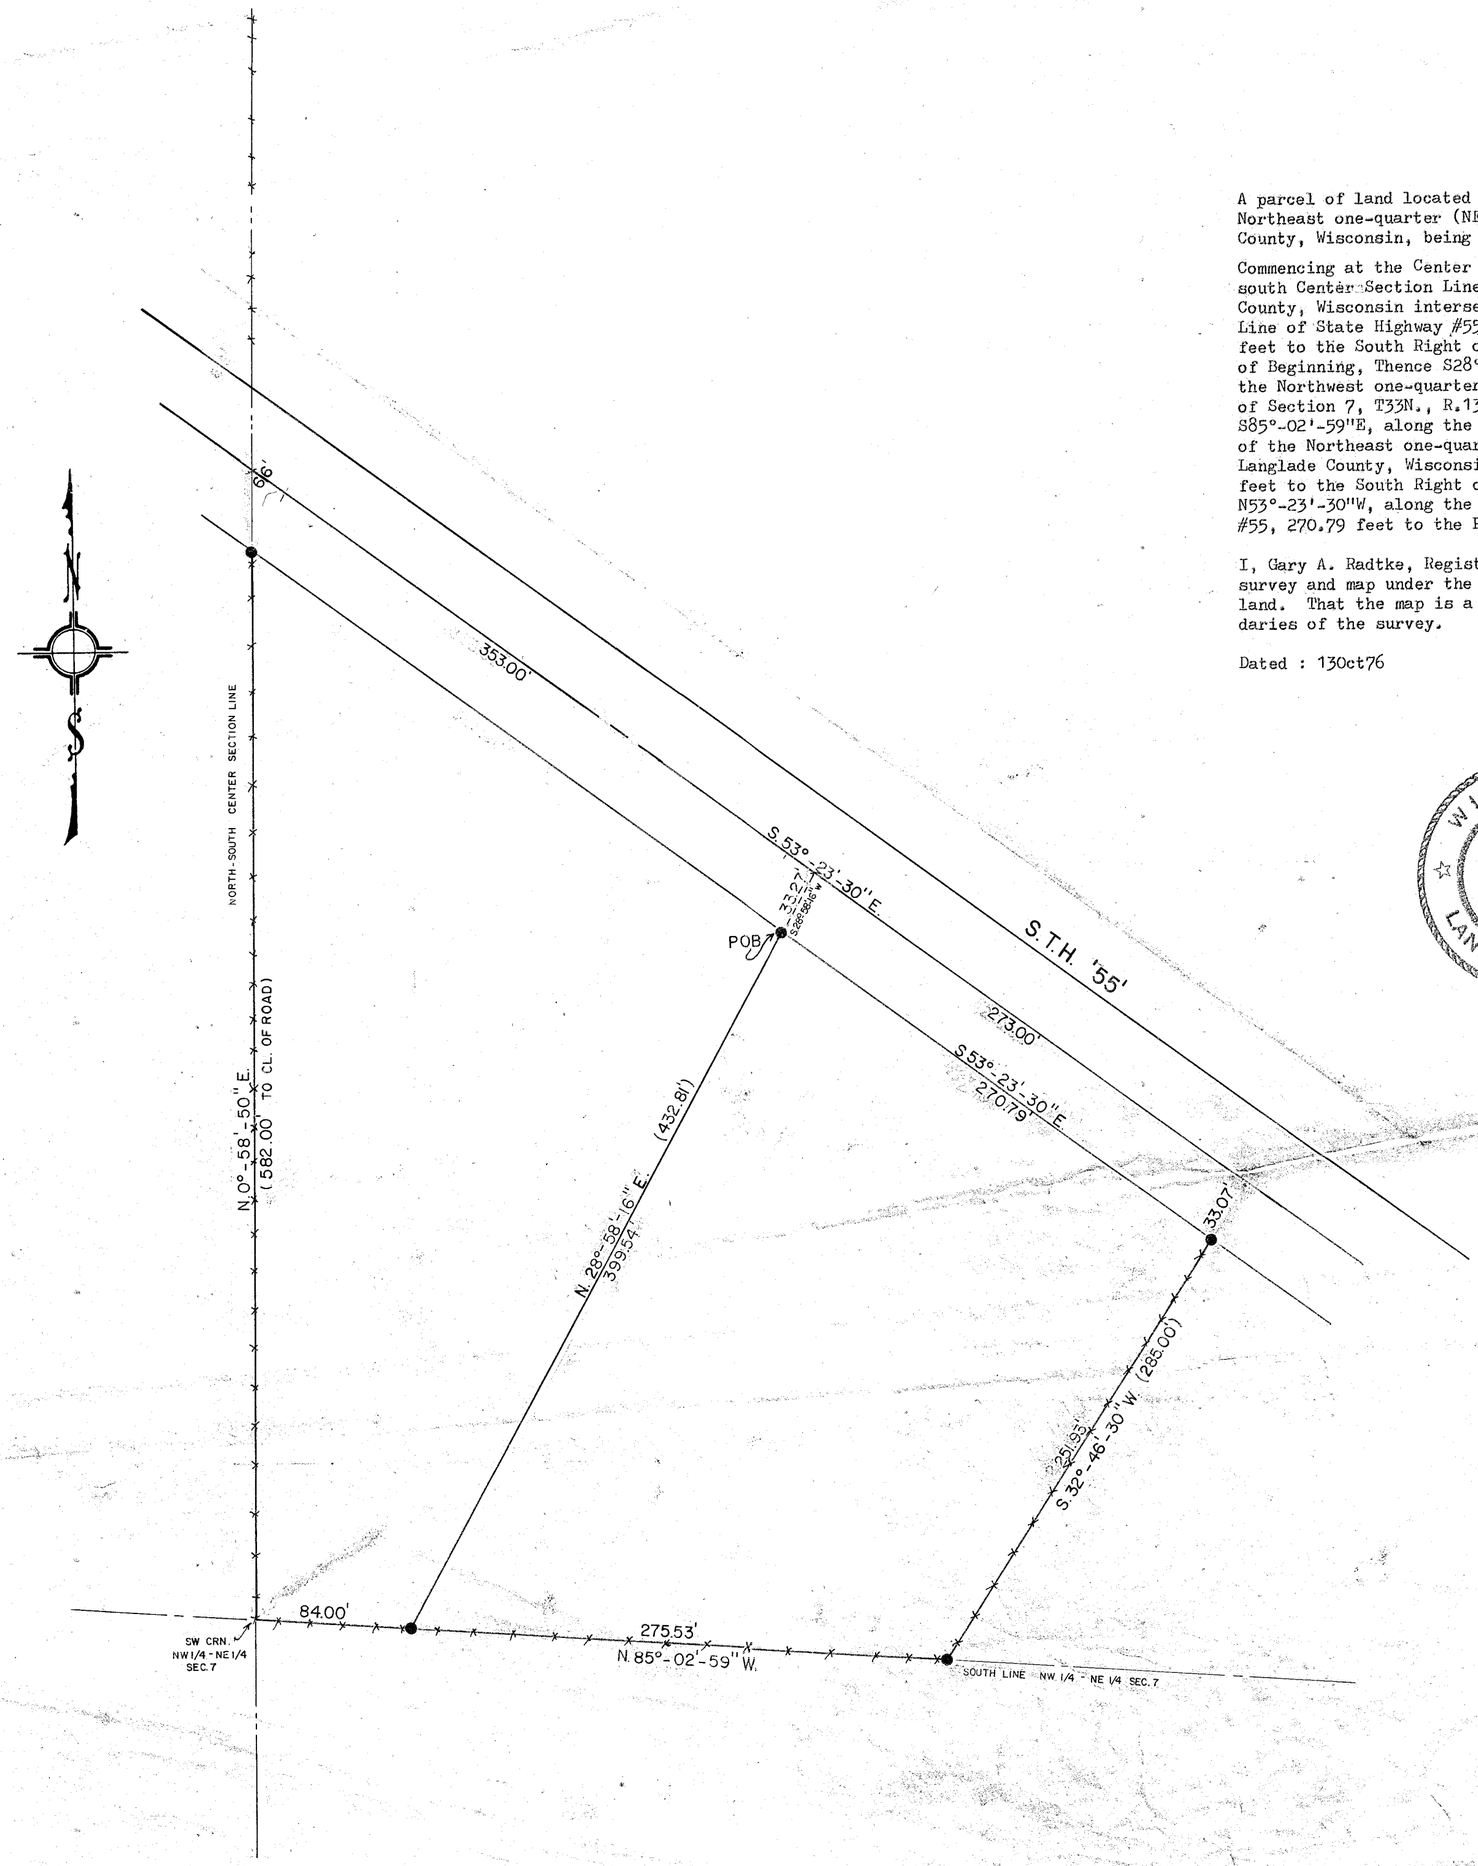

DESCRIPTION

A parcel of land located in the Northwest one-quarter (NW¼) of the Northeast one-quarter (NE¼) of Section 7, T.33N., R13E., Langlade County, Wisconsin, being more particularly described as follows;

Commencing at the Center Line of State Highway #55 where the north-south Center Section Line of Section 7, T.33N., R.13E., Langlade County, Wisconsin intersects, Thence S53°-23'-30"E, along the Center Line of State Highway #55, 353.00 feet, Thence S28°-58'-16"W, 33.27 feet to the South Right of Way Line of State Highway #55 and the Point of Beginning, Thence S28°-58'-16"W, 399.54 feet to the south line of the Northwest one-quarter (NW¼) of the Northeast one-quarter (NE¼) of Section 7, T33N., R.13E., Langlade County, Wisconsin, Thence S85°-02'-59"E, along the south line of the Northwest one-quarter (NW¼) of the Northeast one-quarter (NE¼) of Section 7, T33N., R.13E., Langlade County, Wisconsin, 275.53 feet, Thence N32°-46'-30"E, 251.93 feet to the South Right of Way Line of State Highway #55, Thence N53°-23'-30"W, along the South Right of Way Line of State Highway #55, 270.79 feet to the Point of Beginning.

I, Gary A. Radtke, Registered Land Surveyor certify that I made such survey and map under the direction of Mr. Anderson, the owner of said land. That the map is a correct representation of all exterior boundaries of the survey.

Dated : 13Oct76

GARY A. RADTKE S-1248

WISCONSIN
GARY A.
RADTKE
S-1248
ANTIGO,
WIS.
LAND SURVEYOR

SECTION 7 T.33N. R.13E.
TOWN OF LANGLADE

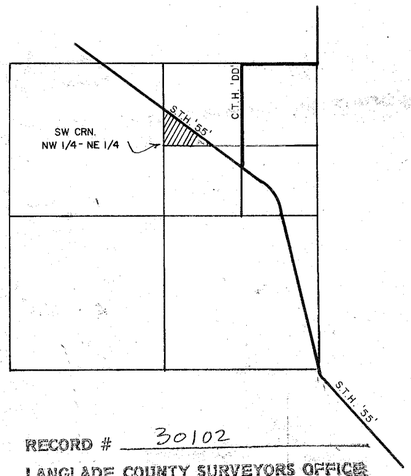

RECORD # 30102
LANGLADE COUNTY SURVEYORS OFFICE
DATE FILED: 5/24/93 BY: D.T.

DYNAMIC ENGINEERING - SURVEYING

SCALE 1" = 60'	REVISIONS	BY	DATE
DATE 10-11-76			
DR'N. J.F. CKD. PV			
AP'VD. CAR			
TITLE ANDERSON		NO. 499	

BRUNING 40-105