SURVEY MAP FOR DAVID W. RICHARDSON

LOCATED IN GOV'T LOT 2, SECT. 15, T34N, R11E
TOWN OF ELCHO, LANGLADE COUNTY, WISCONSIN

PROPERTY LOCATED IN GOV'T LOT 2, SECT. 15, T34N, R11E, TOWN OF ELCHO, LANGLADE COUNTY, WISCONSIN.

PARCEL 1: Beginning at the SE corner of said Govt. Lot 2; thence N05°26'52"W, 644.15 feet; thence N61°01'02"W, 737.26 feet; thence S28°58'58"W, 100.00 feet; thence N61°01'02"W, 166.10 feet; thence S61°01'02"E, 71.17 feet; thence S28°58'58"W, 145.56 feet; thence S63°56'36"W, 152.49 feet; thence S61°55'19"W, 72.56 feet; thence S28°04'41"E, 55.29 feet; thence S19°08'49"E, 25.87 feet; thence S49°19'26"E, 13.54 feet; thence N58°15'12"E, 69.19 feet; thence N79°56'54"E, 127.79 feet; thence S81°28'56"E, 98.75 feet; thence S60°15'54"E, 112.80 feet; thence S39°30'02"E, 126.46 feet; thence S26°56'29"E, 159.13 feet; thence S51°12'58"E, 99.97 feet; thence S71°48'47"E, 177.52 feet; thence S25°49'56"E, 78.10 feet; thence S10°34'53"E, 79.36 feet; thence S86°55'20"E, 253.99 feet to the point of beginning.

Said parcel contains 8.34 acres.

PARCEL 2: Commencing at the SE corner of said Govt. 15; thence N05°26'52"W, 644.1° feet; thence N61°01'02"W, 737.26 feet to the point of beginning;

Thence N61°01'02"W, 100.00 feet; thence S67°48'57"W, 72.22 feet; thence S1°02'49"W, 81.9[illegible] feet; thence S61°01'02"E, 108.10 feet; thence N28°58'58"E, 100.00 feet to the point of beginning.


PARCEL 3: Commencing at the SE corner of said Govt. 15; thence S86°55'20"E, 855.96 feet to the point of beginning;


Said parcel contains 7,980 sq. ft. (.18 acre).

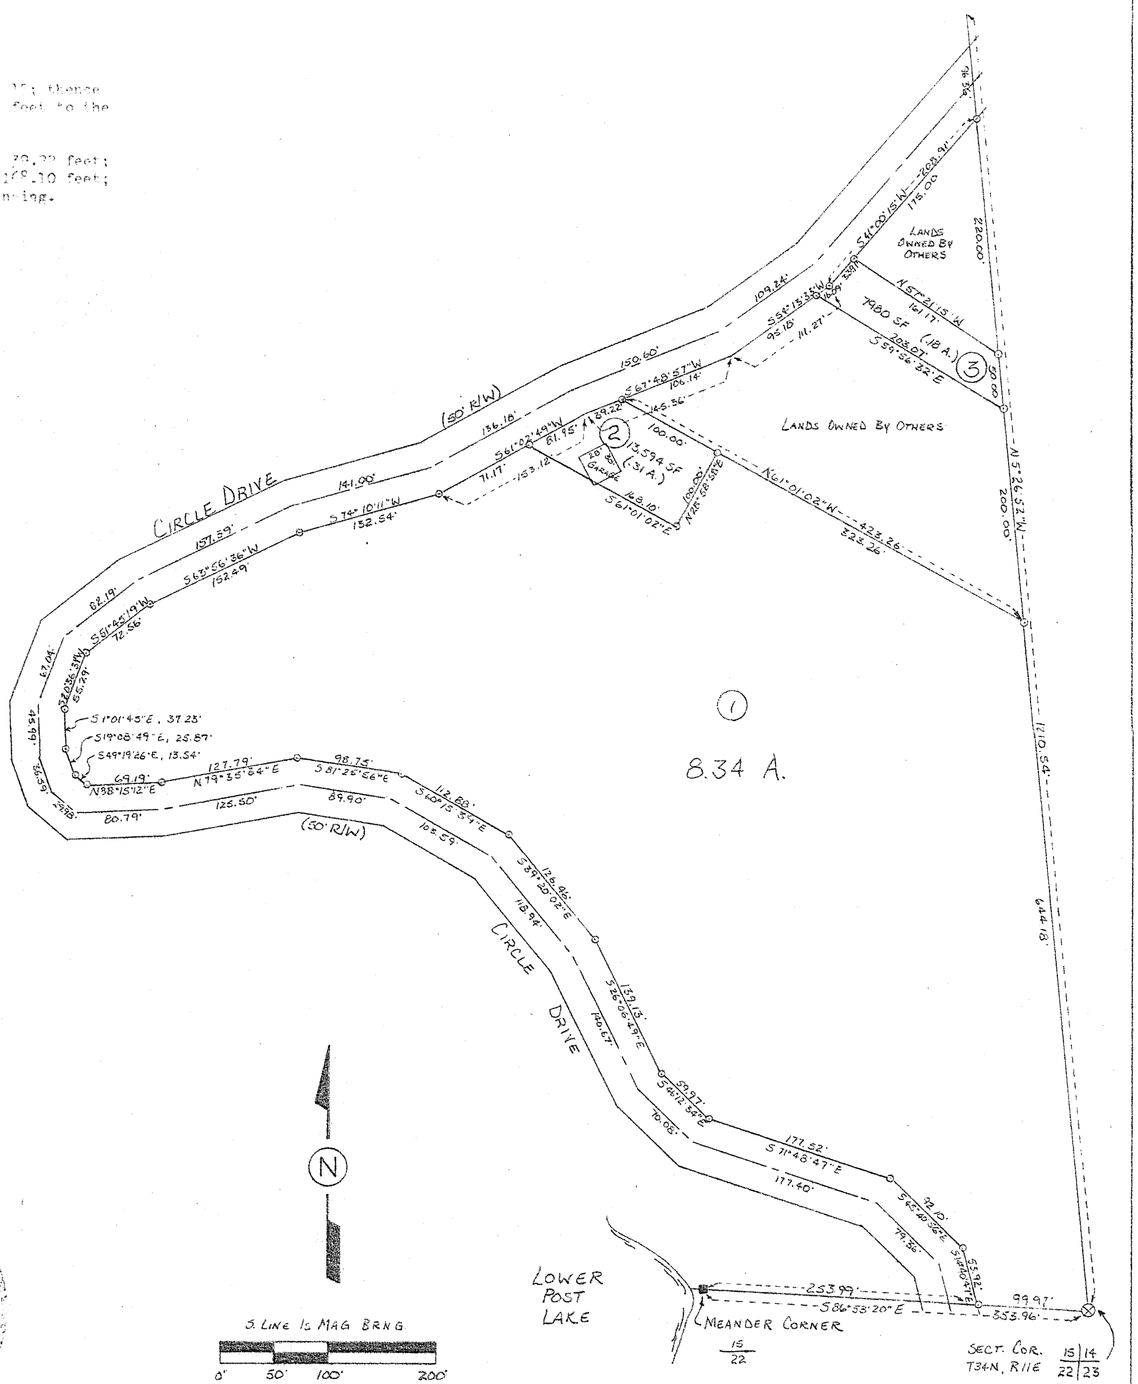

WISCONSIN
WILLIAM F. KELLY S-1004 ELCHO, WI.
LAND SURVEYOR

William F. Kelly
4-10-86

RECORD # 249 30200
LANGLADE COUNTY SURVEYORS OFFICE
DATE FILED: 5/28/12 BY: DT

BUILDERS SERVICE ENGINEERING DIVISION	
MAP OF SURVEY	
FOR	
DAVID W RICHARDSON	
DRAWN BY: LISA MEYER	
SCALE 1" = 100'	DATE APRIL 9, 1986
SHEET 1 OF 1	DWG. NO: 1615

9