SKETCH TO TIE IN EXISTING CSM's

PARTS OF THE W. 1/2 SE 1/4, SECTION 34, T31N, R11E
TOWN OF ANTIGO, LANGLADE COUNTY, WI

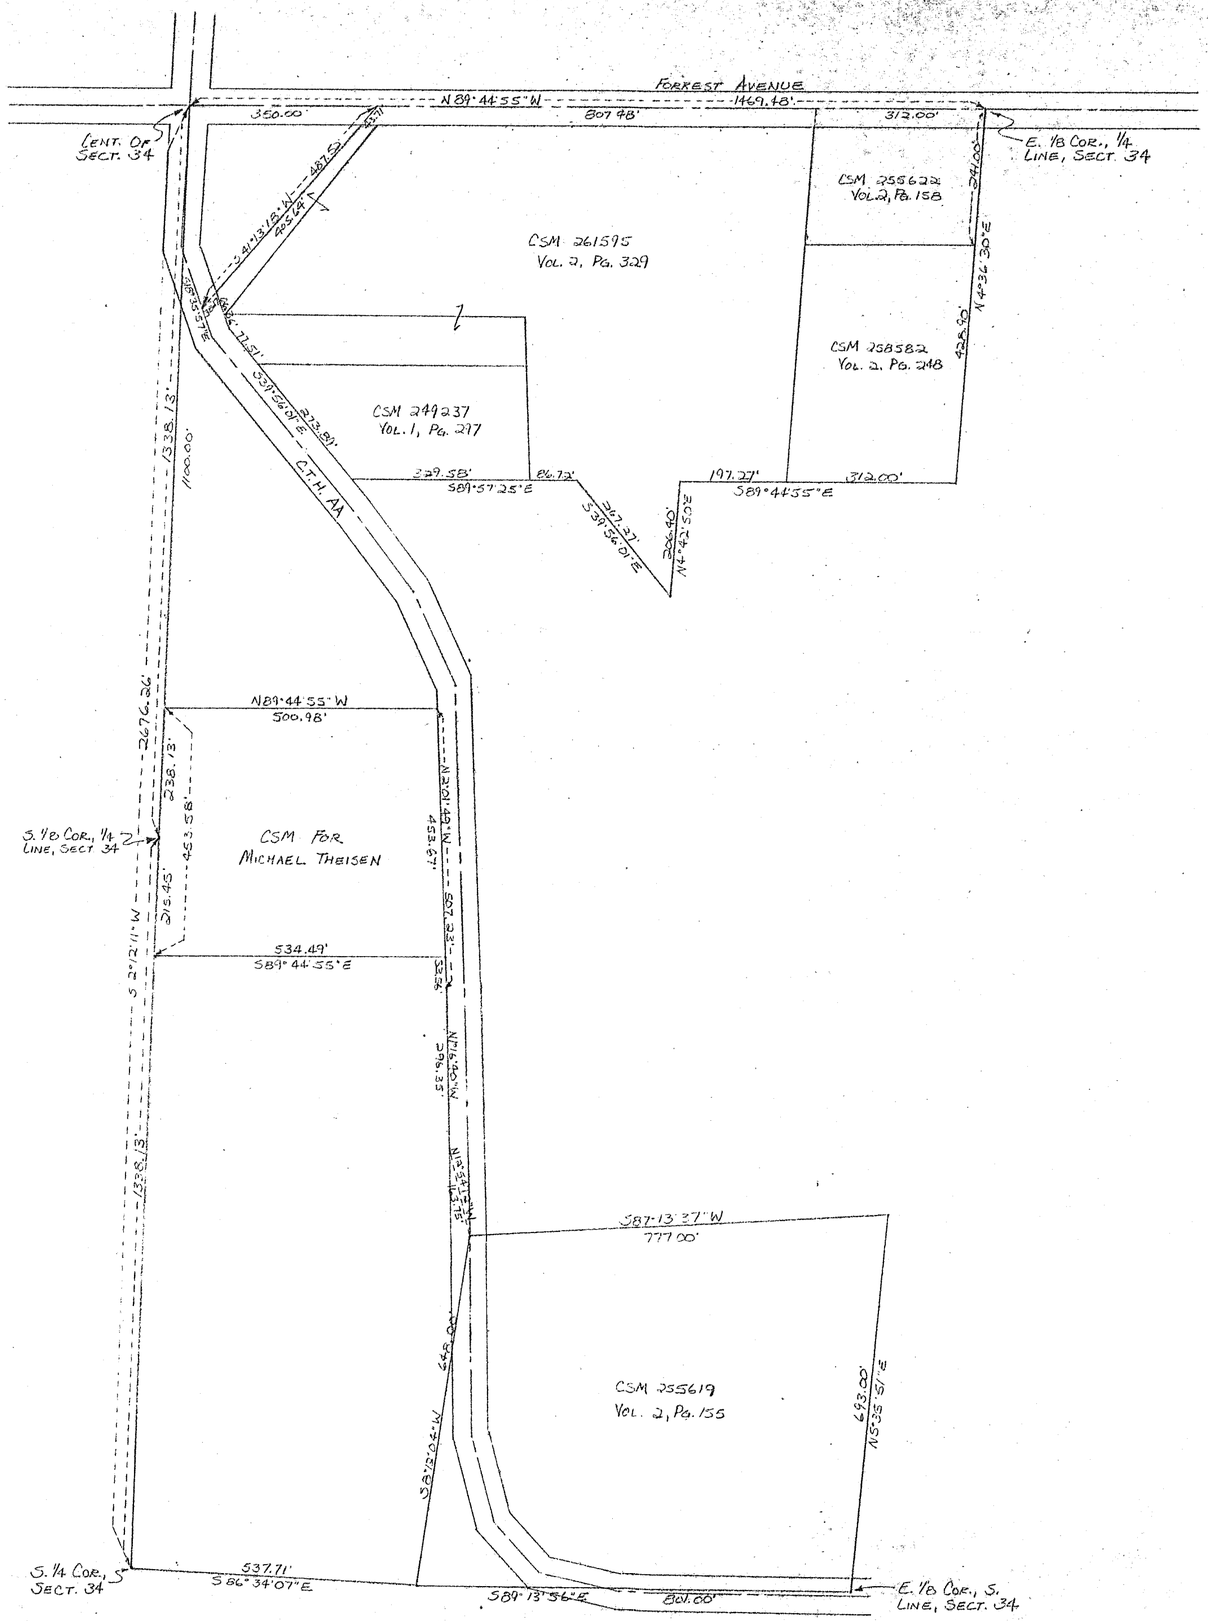

NORTH
0' 100' 200' 400'

SCALE: 1" = 200'

WISCONSIN
WILLIAM F. KELLY
S1098
ELCHO, WIS.
LAND SURVEYOR

William F. Kelly

BUILDERS SERVICE ENGINEERING DIVISION	
TIE IN'S TO EXISTING CSM'S	
DRAWN BY: LISA REYNOLDS	
SCALE 1" = 200'	DATE AUG 10, 1988
SHEET 1 OF 1	DWG. NO: 1969

RECORD # 3029/
LANGLADE COUNTY SURVEYORS OFFICE
DATE FILED: 6/2/93 BY: DT

352