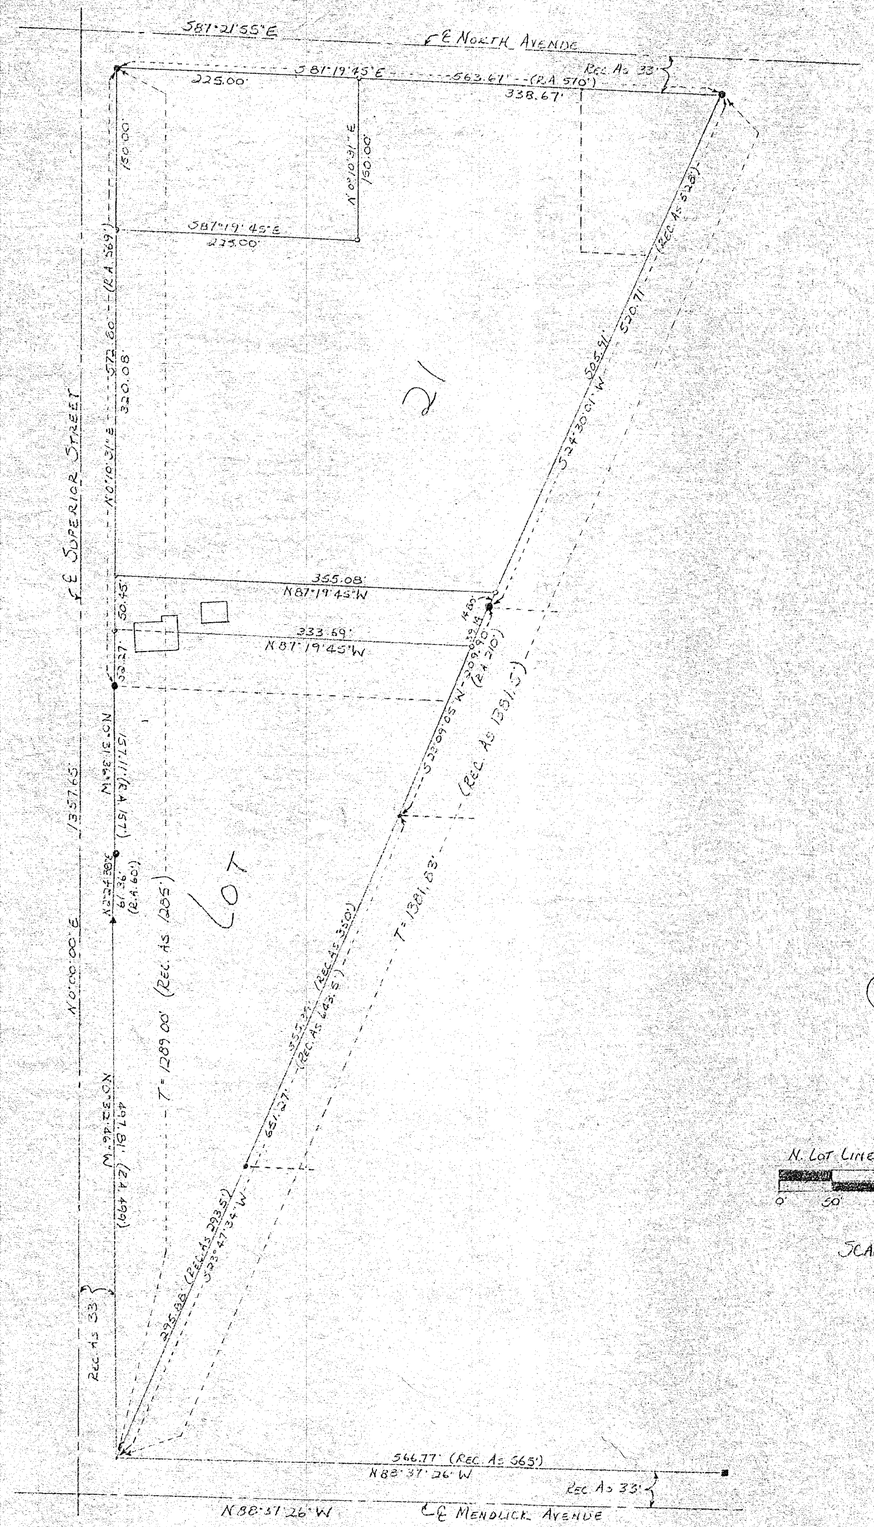

N. Lot Line Is Mag. Brg

0' 50' 100' 200'

SCALE: 1"=100

Preliminary Map Of Survey

For: Clarence Cahak

Part Of Lot 21, Block 1, Daslam's 2nd Add
City Of Antigo, Langlade Co., WI

Legend:
- ○ 1"x 30" Iron Pipe, Set. Min. Wt. 1.13 #/L.F.
- • 1" Iron Pipe, Found In Place
- • 1¼" Iron Pipe, Found In Place
- • 2" Iron Pipe, Found In Place
- ▲ ½" Iron Pin, Found In Place
- • ¾" Iron Axle, Found In Place
- ■ Iron Bar, Found In Place

RECORD # 30294
LANGLADE COUNTY SURVEYORS OFFICE
DATE FILED: 6/7/93 BY: DT

BUILDERS SERVICE ENGINEERING DIVISION	
→ Preliminary Map	
For: Clarence Cahak	
Drawn By: Lisa Meyer	
Scale 1"=100'	Date Dec. 31, 1985
Sheet 1 Of 1	Dwg. No: 1547

Preliminary

279