A PART OF LOTS 128 & 129, ASSESSOR'S PLAT OF THE N1/2 OF THE NE1/4, SEC. 29, T.31N., R.11E., OF THE CITY OF ANTIGO, COUNTY OF LANGLADE, STATE OF WISCONSIN,

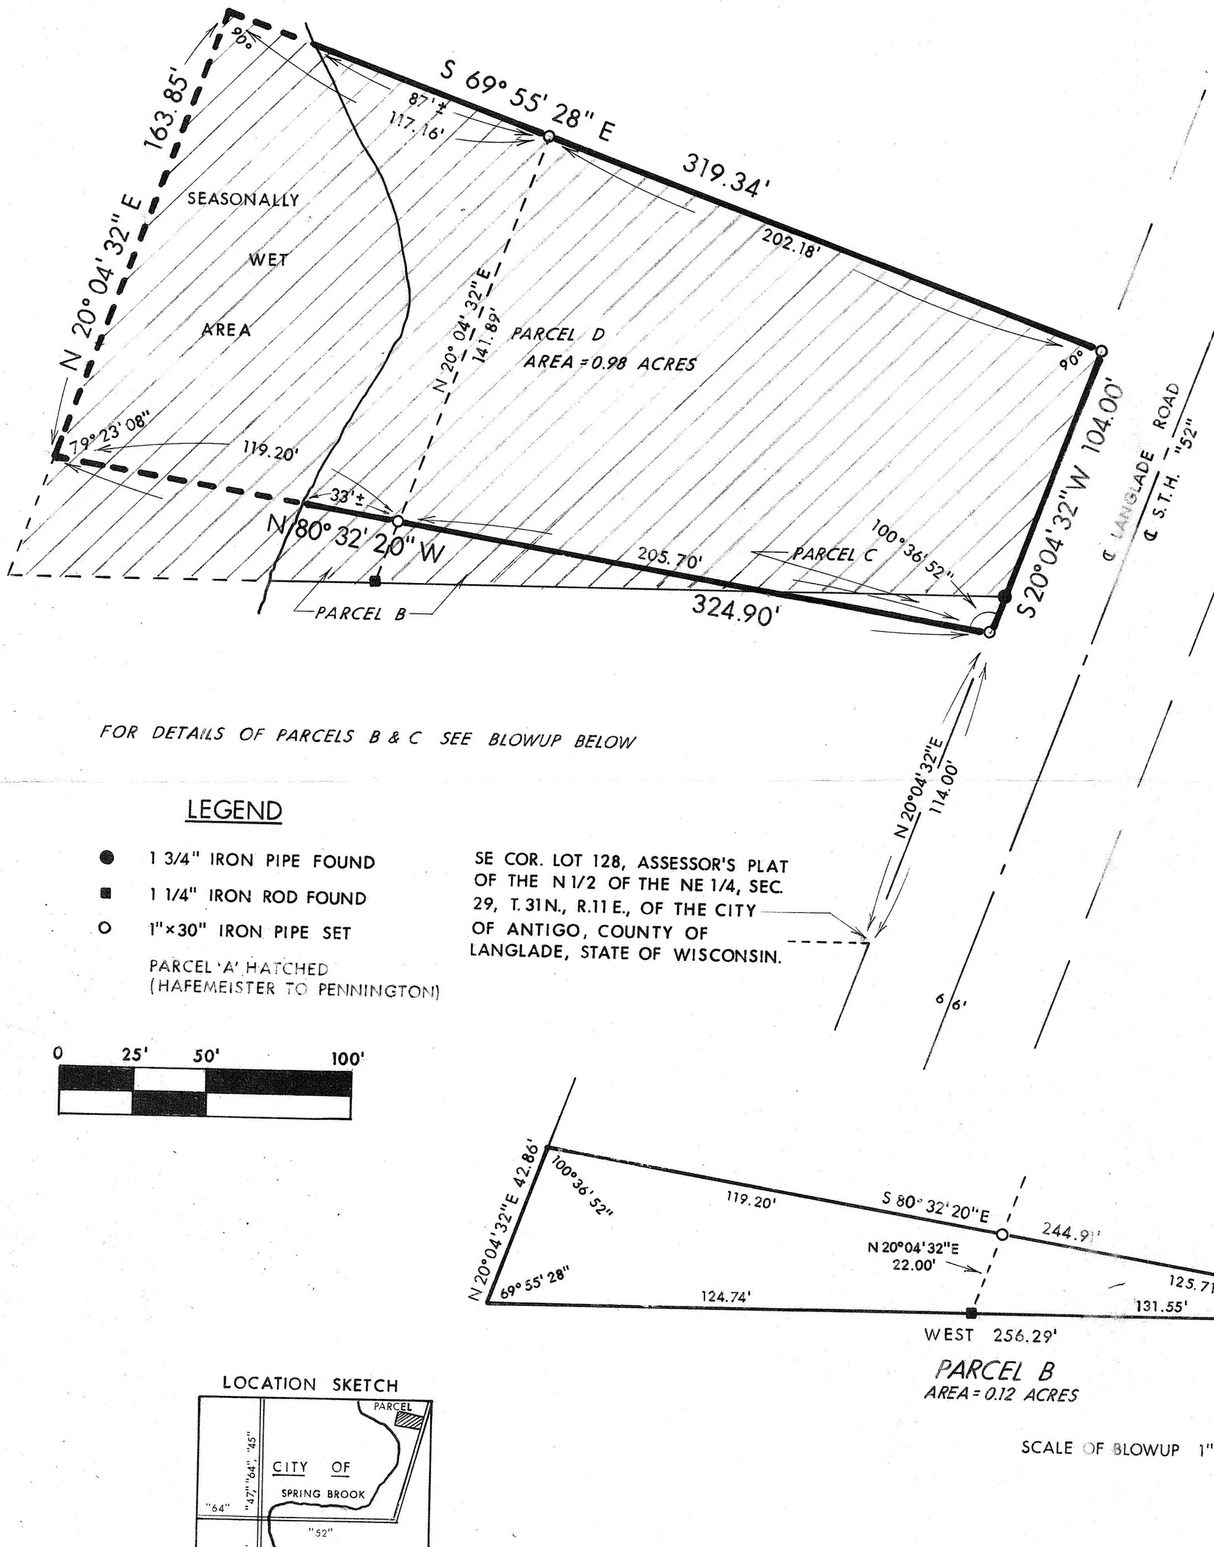

LEGEND

- ● 1 3/4" IRON PIPE FOUND
- ■ 1 1/4" IRON ROD FOUND
- ○ 1"×30" IRON PIPE SET

PARCEL 'A' HATCHED
(HAFEMEISTER TO PENNINGTON)

0 25' 50' 100'

ASSUMED

SE COR. LOT 128, ASSESSOR'S PLAT OF THE N 1/2 OF THE NE 1/4, SEC. 29, T. 31 N., R. 11 E., OF THE CITY OF ANTIGO, COUNTY OF LANGLADE, STATE OF WISCONSIN.

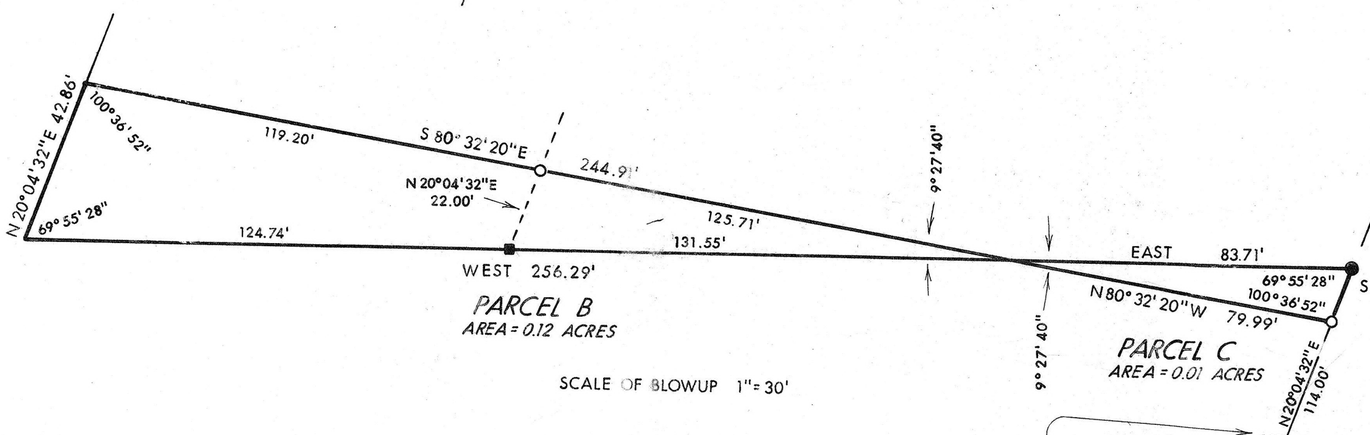

SCALE OF BLOWUP 1" = 30'

SE COR. LOT 128, ASSESSOR'S PLAT OF THE N1/2 OF THE NE 1/4, SEC. 29, T. 31 N., R. 11 E., OF THE CITY OF ANTIGO, COUNTY OF LANGLADE, STATE OF WISCONSIN.

LOCATION SKETCH

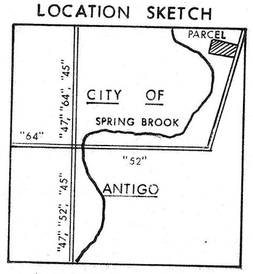

SEC. 29, T 31 N, R 11 E

WISCONSIN
WESLEY J. TRADEWELL
S-1342
ANTIGO, WIS.
LAND SURVEYOR

Wesley J Tradewell
1342

RECORD # 30354 #82
LANGLADE COUNTY SURVEYORS OFFICE
DATE FILED: 6/8/93 BY: D.T.

T-W THE TRADE-WELL COMPANY
711 SUPERIOR ST. ANTIGO, WIS. 54409 PH. (715) 627-4344

SCALE: 1"=40'	REVISIONS	BY	DATE
DATE 9-7-77			
DR'N. ms CK'D.	Sec 29, T31N, R11E		
AP'VD.			
TITLE Eugene S. Pennington	NO. 109-577 #82		