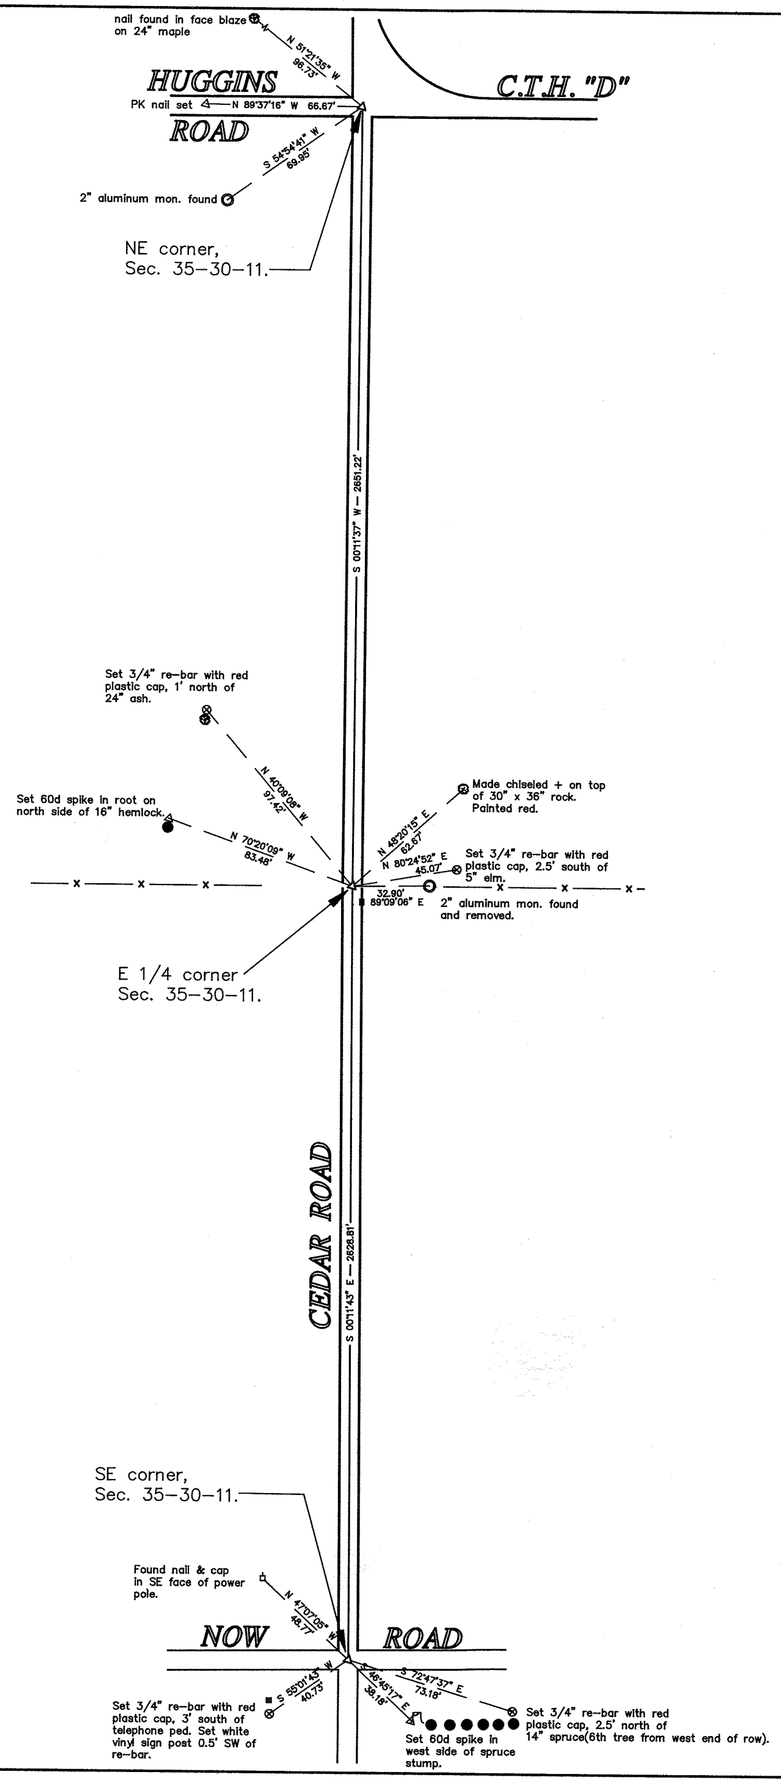

SURVEY OF THE EAST LINE OF SECTION 35, T.30N., R.11E., TOWN OF ROLLING, LANGLADE COUNTY, WI.

SURVEY MADE FOR THE PURPOSE OF PERPETUATING CORNERS ALONG THE EAST LINE OF SECTION 35, AS CEDAR ROAD IS TO BE RE-CONSTRUCTED IN THE NEAR FUTURE.

NORTHEAST CORNER, SECTION 35
FOUND RR SPIKE AS SET BY FORMER SURVEYOR KELLY IN 1985.

SOUTHEAST CORNER, SECTION 35
FOUND RR SPIKE AS SET OVER PIPE FOUND BY KELLY IN 1983. SHAWANO COUNTY RECORDS INDICATE THAT J. MELENDY SET A WELL POINT FOR THE CORNER. IT APPEARS THAT KELLY FOUND MELENDYS WELL POINT.

EAST QUARTER CORNER
I ACCEPT RR SPIKE FOUND AT THE CENTER OF THE ROAD, AND IN LINE WITH FENCES EAST AND WEST AS THE BEST EVIDENCE OF THE CORNER.

I, DAVID E. TLUSTY, REGISTERED LAND SURVEYOR, AS LANGLADE COUNTY SURVEYOR, DO HEREBY CERTIFY THAT I HAVE MADE A SURVEY OF THE EAST LINE OF SECTION 35 AS SHOWN HEREON. I FURTHER CERTIFY THAT THIS MAP IS A TRUE AND CORRECT REPRESENTATION OF SAID SURVEY, AND THAT THIS SURVEY IS CORRECT TO THE BEST OF MY KNOWLEDGE AND BELIEF.

NOVEMBER 18, 1994 David E Tlusty
DAVID E. TLUSTY RLS-1390

WISCONSIN DAVID E. TLUSTY S-1390 ANTIGO WIS. REGISTERED LAND SURVEYOR

RECORD # 30452
LANGLADE COUNTY SURVEYORS OFFICE
DATE FILED: 4/26/96 BY: D Tlusty

FIELD WORK 11/15/94 D. Tlusty Geodimeter 4000

NO.	DATE	DESCRIPTION	BY

REVISIONS

THIS DOCUMENT WAS CREATED ON LANGLADE COUNTY COMPUTER EQUIPMENT THAT WAS PURCHASED WITH THE ASSISTANCE OF A GRANT RECEIVED FROM THE WISCONSIN LAND INFORMATION BOARD.

LANGLADE COUNTY
LAND RECORDS & REGULATIONS DEPARTMENT

SCALE: 1" = 400'
TIES 1" = 50'

DRAWN BY: D. TLUSTY

REF. FILE: 30-11

DATE: 11/18/94

TOWN OF: ROLLING

TOWN CODE:

NOTES: FB6-145

LOCATION: E. LINE, SEC. 35

SECTION: 35

TOWNSHIP: 30

RANGE: 11

DWG. #: 353011EL