Section 2, Township 32 North, Range 9 East

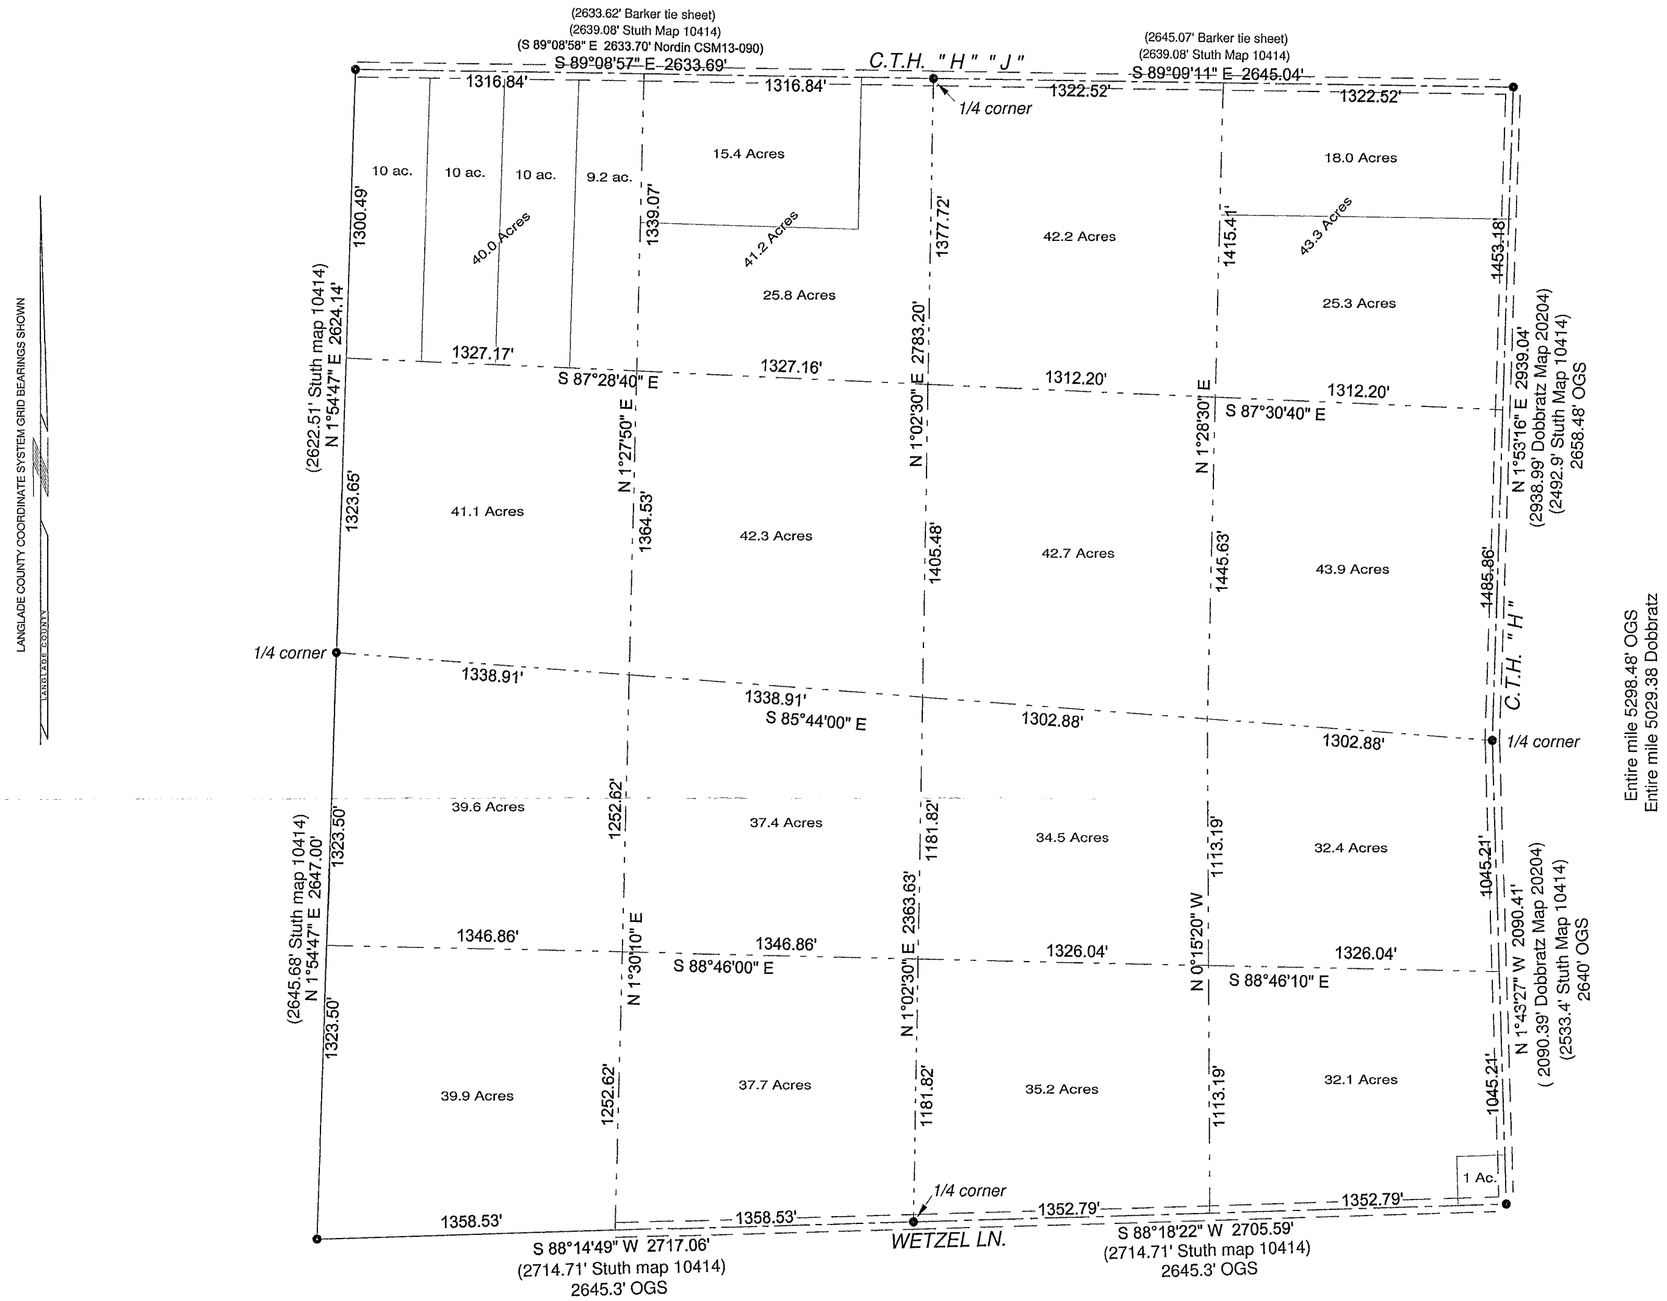

LANGLADE COUNTY COORDINATE SYSTEM GRID BEARINGS SHOWN

LANGLADE COUNTY

LEGEND

(xxx.xx) record dimension by surveyor and map reference noted

● Public land survey system corner form on file in the County Surveyor records and online at https://langladecowi.wgxtreme.com/

OGS Original Government Survey dimensions

Stuth mentioned above was a Land Surveyor and an employee of Owens Illinois

I, David E. Tlusty, Professional Land Surveyor, do hereby certify that at the request of the Langlade County Land Records & Regulations Department, I have created this map of the section subdivisional lines and the parcel lines in Section 2, T. 32 N., R. 9 E., Town of Vilas for parcel mapping purposes. This map has been created from limited field work combined with existing survey maps and tie sheet information. It is believed that all interior dimensions are accurate to approximately 3 feet and the acreages shown are believed to be accurate to ±0.1 acre. Owens-Illinois surveyed their holdings in Section 2 in 1982 using an incorrect location for the East 1/4 corner of Section 2. 1938 aerial photography clearly shows long standing occupation lines in adjoining Section 1 and the eastern edge of Section 2 which agree with the lines shown hereon.

DAVID E. TLUSTY S-1390 ANTIGO W.S. LAND SURVEYOR

September 2021

David E. Tlusty, S-1390

RECORD # 30470
LANGLADE COUNTY SURVEYORS OFFICE
DATE FILED: 9/21/21 BY: D. TLUSTY

No.	Date	Description	By
			Dave T.

REVISIONS

THIS DOCUMENT WAS CREATED ON LANGLADE COUNTY COMPUTER EQUIPMENT THAT WAS PURCHASED WITH THE ASSISTANCE OF A GRANT RECEIVED FROM THE WISCONSIN LAND INFORMATION BOARD.

LANGLADE COUNTY
LAND RECORDS & REGULATIONS DEPARTMENT

SCALE: 1" = 400'

DRAWN BY: D. TLUSTY

REF. FILE:

DATE: 08/25/2021

TOWN OF: Vilas

TOWN CODE:

LOCATION:

SECTION: 2

TOWNSHIP: 32

RANGE: 09

DWG. #: ..SURVEYS/T32N/023209