Section 25, Township 33 North, Range 10 East

LANGLADE COUNTY COORDINATE SYSTEM GRID BEARINGS SHOWN

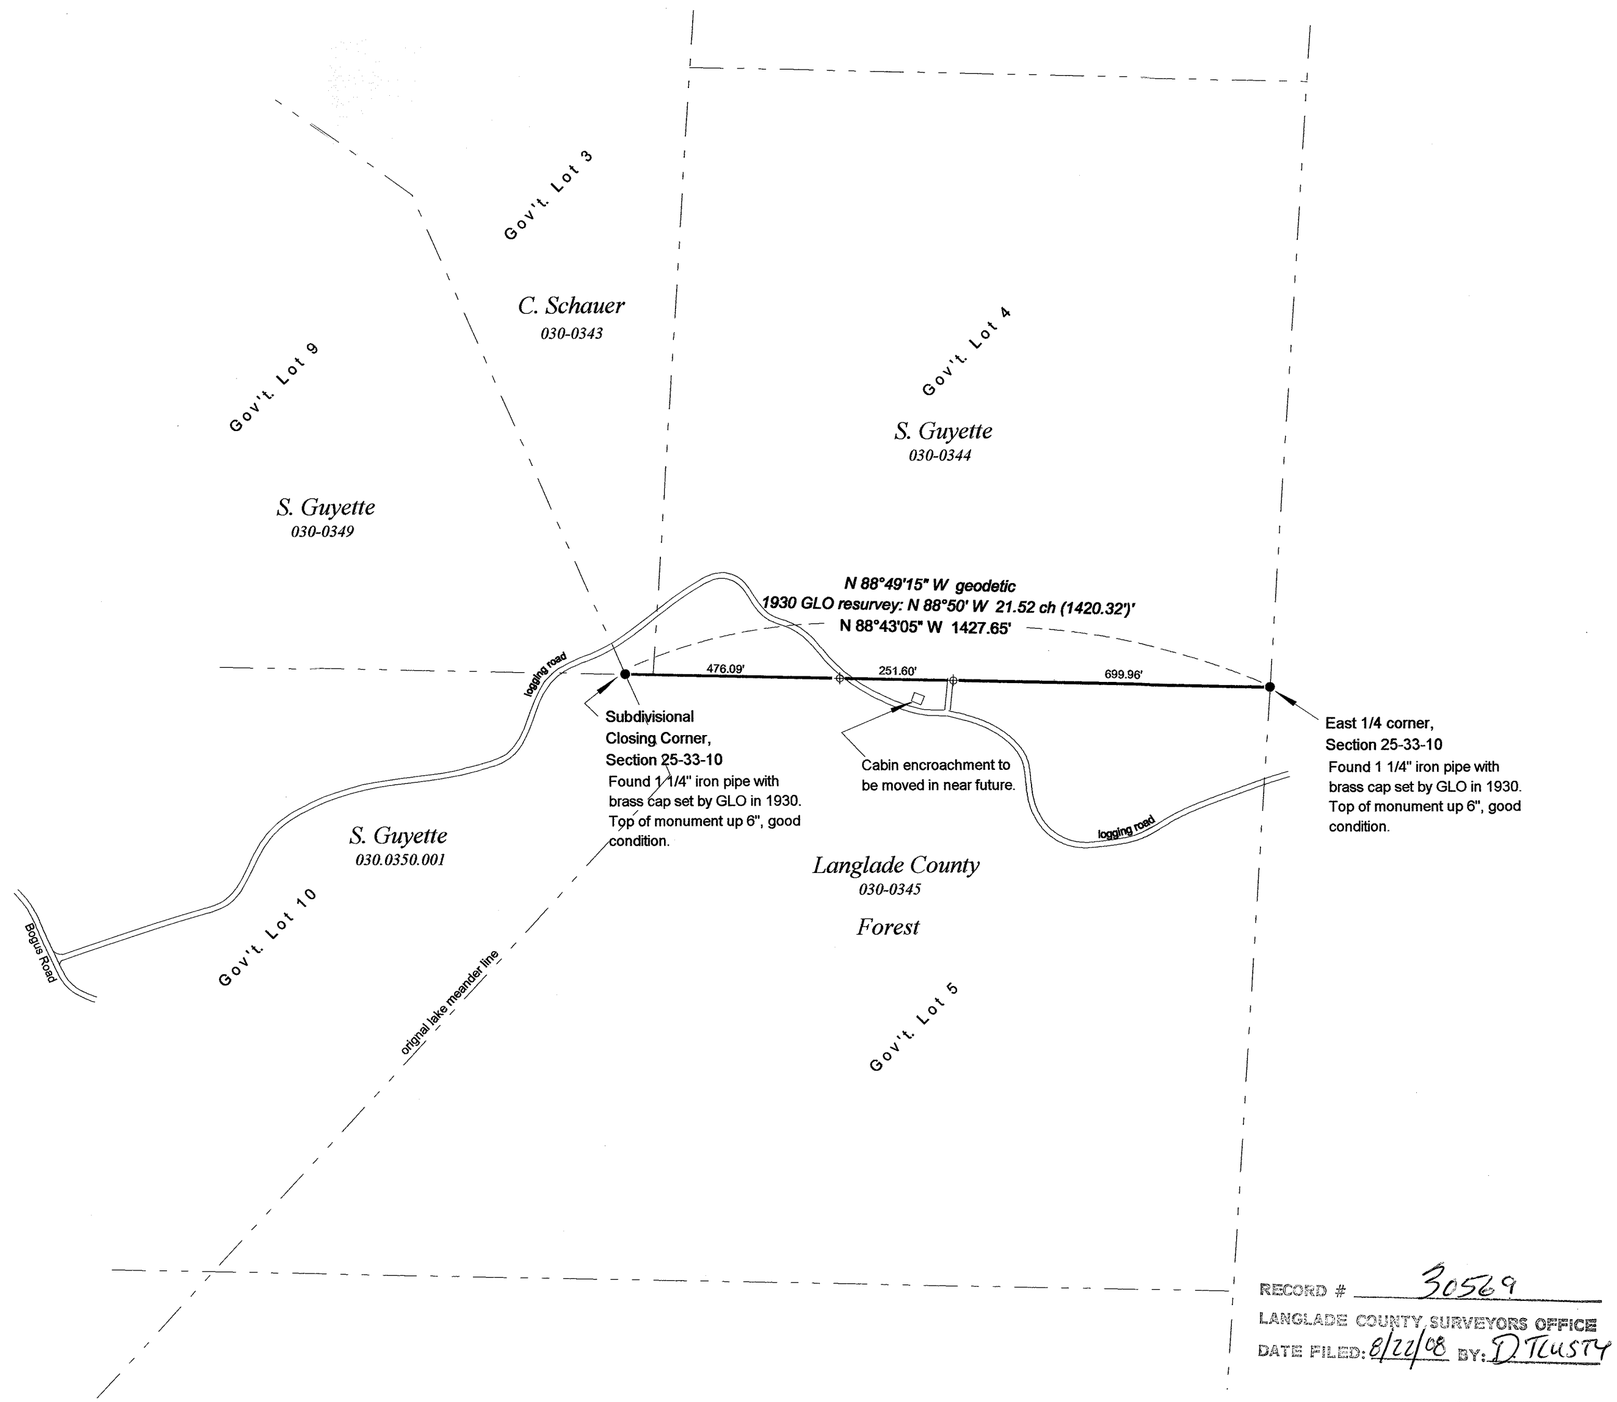

RECORD # 30569
LANGLADE COUNTY SURVEYORS OFFICE
DATE FILED: 8/22/08 BY: D TLUSTY

SURVEY COMMENTS

The coordinate values for the subdivisional closing corner (CC) and the East Quarter corner have been obtained by a field angle traverse with a total station starting at RTK GPS control points near each corner.

Coordinates shown are Langlade County Grid Coordinates based on published NAD83(91) values on County control networks points.

Logging road located by RTK GPS.

Cabin encroachment shown is to be moved in the near future by the cabins owner.

PNO	N	E	Description
3	403954.7051	612276.2745	cc 1/4 line GLO ip w/bc fnd
5	403922.7626	613703.5691	e1/4x s25 GLO ip w/bc fnd

⌖ 3/4" X 30" rebar set flush

A green, steel channel sign post with a "Langlade County Forest" sign has been set within 0.5' of each pipe or rebar set.

Ownership information and tax parcel number taken from Langlade County Property Lister records

I, David E. Tlusty, Langlade County Surveyor, do hereby certify that, by the direction of Steve Jackson, Langlade County Forest Administrator, I have marked the North line of Langlade County Forest Land, being the North line of Government Lot 5, in Section 25, T. 33 N., R. 10 E., westerly from the East 1/4 corner of said Section 25 to the subdivision closing corner as shown hereon. I further certify that this map is a true and correct representation of said survey and that this survey is correct to the best of my knowledge and belief.

Aug. 18, 2008 David E. Tlusty

David E. Tlusty, S-1390
Langlade County Surveyor

WISCONSIN ☆ DAVID E. TLUSTY S-1390 ANTIGO WIS. REGISTERED LAND SURVEYOR

NO.	DATE	DESCRIPTION	BY

REVISIONS

THIS DOCUMENT WAS CREATED ON LANGLADE COUNTY COMPUTER EQUIPMENT THAT WAS PURCHASED WITH THE ASSISTANCE OF A GRANT RECEIVED FROM THE WISCONSIN LAND INFORMATION BOARD.

LANGLADE COUNTY
LAND RECORDS & REGULATIONS DEPARTMENT

SCALE: 1" = 250'±
DRAWN BY: D. TLUSTY
REF. FILE:
DATE: 08/18/08
UPHAM
TOWN CODE:
LOCATION: TOWN OF UPHAM
SECTION: 25
TOWNSHIP: 33
RANGE: 10
DWG. #: ..253310